" PARK ESTATES "

PLAT BOOK 35 PAGE 33

SHEET 1 OF 4 SHEETS

92045505

A SUBDIVISION OF TRACT "D", "LAKE OF THE WOODS, UNIT NO. 1", PLAT BOOK 33, PAGES 30 TO 30-S, PUBLIC RECORDS OF SARASOTA COUNTY, FLORIDA, LYING AND BEING IN SECTION 26, TOWNSHIP 39 SOUTH, RANGE 19 EAST, SARASOTA COUNTY, FL.

PRIVATE ROADWAYS

ALL STREETS OR ROADS DESIGNATED HEREON AS PRIVATE STREETS OR ROADS ARE HEREBY SPECIFICALLY SET ASIDE FOR USE OF ABUTTING PROPERTY OWNERS ONLY, AND IN NO WAY CONSTITUTE A DEDICATION TO THE GENERAL PUBLIC OR THE COUNTY OF SARASOTA, IT BEING SPECIFICALLY UNDERSTOOD THAT NO OBLIGATION IS IMPOSED UPON THE COUNTY, NOR SHALL ANY REQUEST BE EVER ENTERTAINED BY THE COUNTY TO MAINTAIN OR IMPROVE SAID PRIVATE STREETS OR ROADS.

EASEMENT DEDICATION

UNLESS OTHERWISE INDICATED HEREON,
LOT LINE EASEMENTS: EASEMENTS OF 10 FEET IN WIDTH ALONG EACH FRONT LOT LINE AND 8 FEET IN WIDTH ALONG EACH REAR LOT LINE AND 6 FEET IN WIDTH ALONG EACH SIDE LOT LINE ARE HEREBY CREATED AND PROVIDED FOR THE PURPOSE OF ACCOMMODATING OVERHEAD, SURFACE AND UNDERGROUND UTILITIES, CABLE TELEVISION AND DRAINAGE. WHERE AN AREA GREATER THAN ONE LOT IS USED AS A BUILDING SITE THE OUTSIDE BOUNDARY OF SAID SITE SHALL BE SUBJECT TO THE SAID LOT LINE EASEMENTS.

NOTE:
DECLARATION OF COVENANTS AND RESTRICTIONS ARE RECORDED IN O.R. BOOK 2390 AT PAGES 331 TO 369, INCLUSIVE, OF THE PUBLIC RECORDS OF SARASOTA COUNTY, FLORIDA.

NOTICE:
THERE MAY BE ADDITIONAL RESTRICTIONS THAT ARE NOT RECORDED ON THIS PLAT THAT MAY BE FOUND IN THE PUBLIC RECORDS OF THIS COUNTY.

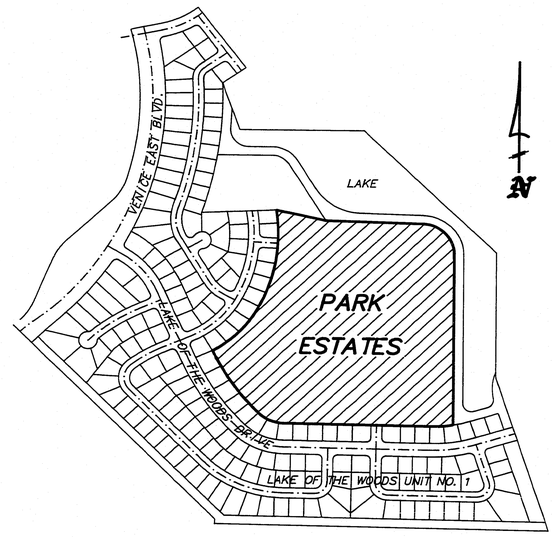

LOCATION MAP

NOT TO SCALE

CERTIFICATE OF APPROVAL OF COUNTY COMMISSION

STATE OF FLORIDA }
S.S.
COUNTY OF SARASOTA }

IT IS HEREBY CERTIFIED THAT THIS PLAT HAS BEEN OFFICIALLY APPROVED FOR RECORD BY THE BOARD OF COUNTY COMMISSIONERS OF THE COUNTY OF SARASOTA, FLORIDA, THIS 21 DAY OF April A.D., 1992.

APPROVED:

COUNTY ATTORNEY

CHAIRMAN, BOARD OF COUNTY COMMISSIONERS

DEPUTY COUNTY ENGINEER

CERTIFICATE OF APPROVAL OF COUNTY CLERK

STATE OF FLORIDA }
S.S.
COUNTY OF SARASOTA }

I, KAREN E. RUSHING, CLERK OF THE CIRCUIT COURT OF SARASOTA COUNTY, FLORIDA, HEREBY CERTIFY THAT THIS PLAT HAS BEEN EXAMINED AND THAT IT COMPLIES IN FORM WITH ALL THE REQUIREMENTS OF THE STATUTES OF FLORIDA PERTAINING TO MAPS AND PLATS, AND THAT THIS PLAT HAS BEEN FILED FOR RECORD IN PLAT BOOK 35, PAGES 33-33C, PUBLIC RECORDS OF SARASOTA COUNTY, FLORIDA, THIS 21ST DAY OF APRIL A.D., 1992.

KAREN E. RUSHING, CLERK OF THE CIRCUIT COURT SARASOTA COUNTY, FLORIDA.

BY: Frederick B Hopper
DEPUTY CLERK

CERTIFICATE OF SURVEYOR

KNOW ALL MEN BY THESE PRESENTS, THAT I, THE UNDERSIGNED LICENSED AND REGISTERED LAND SURVEYOR, HEREBY CERTIFY THAT THIS PLAT IS A TRUE AND CORRECT REPRESENTATION OF THE LANDS SURVEYED, THAT THE SURVEY WAS MADE UNDER MY RESPONSIBLE DIRECTION AND SUPERVISION, THAT THE SURVEY DATA COMPLIES WITH ALL THE REQUIREMENTS OF CHAPTER 177, FLORIDA STATUTES AND THE SARASOTA COUNTY LAND DEVELOPMENT REGULATIONS, AS AMENDED, AND THAT THE PERMANENT REFERENCE MONUMENTS (PRM's) WERE INSTALLED ON JULY 2ND 1991, THE PERMANENT CONTROL POINTS (P.C.P.'S) WERE INSTALLED ON JAN. 24TH 1992.

DATE: 1/27/92

RAYMOND T. BRIGHAM
REGISTERED LAND SURVEYOR NO. 2670
STATE OF FLORIDA

DESCRIPTION

ALL OF TRACT "D", ACCORDING TO THE PLAT OF "LAKE OF THE WOODS UNIT NO. 1" AS RECORDED IN PLAT BOOK 33 AT PAGES 30 TO 30-S OF THE PUBLIC RECORDS OF SARASOTA COUNTY, FLORIDA, LYING AND BEING IN SECTION 26, TOWNSHIP 39 SOUTH, RANGE 19 EAST, SARASOTA COUNTY, FLORIDA. CONTAINING 29.8361 ACRES, MORE OR LESS.

PREPARED BY: BRIGHAM SURVEYING, INC.
LAND SURVEYORS
712 SHAMROCK BLVD.
VENICE, FLORIDA 34293
PH. (813) 493-4430

1-B.

" PARK ESTATES "

PLAT BOOK 35 PAGE 33A
SHEET 2 OF 4 SHEETS

A SUBDIVISION OF TRACT "D", "LAKE OF THE WOODS, UNIT NO. 1", PLAT BOOK 33, PAGES 30 TO 30-S, PUBLIC RECORDS OF SARASOTA COUNTY, FLORIDA, LYING AND BEING IN SECTION 26, TOWNSHIP 39 SOUTH, RANGE 19 EAST, SARASOTA COUNTY, FL.

CERTIFICATE OF CONSENT TO PLAT AND DEDICATION BY MORTGAGE HOLDER

STATE OF FLORIDA }
S.S.
COUNTY OF SARASOTA }

FIRST NATIONAL BANK OF VENICE, A NATIONAL BANKING INSTITUTION, HOLDER OF A MORTGAGE DATED JUNE 17, 1991 AND RECORDED IN OFFICIAL RECORD BOOK 2305 AT PAGE 2627, PUBLIC RECORDS OF SARASOTA COUNTY, FLORIDA, DOES HEREBY RATIFY, APPROVE, CONFIRM AND CONSENT TO THIS PLAT OF "PARK ESTATES" AND THE DEDICATION CERTIFICATE THEREON.

IN WITNESS WHEREOF, THE UNDERSIGNED CORPORATION HAS CAUSED THESE PRESENTS TO BE EXECUTED BY ITS SENIOR VICE PRESIDENT, ROBERT KOSON AND ATTESTED BY ITS SECRETARY, GRANT LAWRENCE, THIS 22 DAY OF November, A.D., 1991

FIRST NATIONAL BANK OF VENICE

ATTEST: _____
GRANT LAWRENCE
SECRETARY

BY: _____
ROBERT KOSON
SENIOR VICE PRESIDENT

STATE OF FLORIDA }
S.S.
COUNTY OF SARASOTA }

BEFORE ME, THE UNDERSIGNED NOTARY PUBLIC, PERSONALLY APPEARED ROBERT KOSON, SENIOR VICE PRESIDENT, AND GRANT LAWRENCE, SECRETARY, OF FIRST NATIONAL BANK OF VENICE, A NATIONAL BANKING INSTITUTION, TO ME KNOWN TO BE THE INDIVIDUALS DESCRIBED IN AND WHO EXECUTED THE FOREGOING CONSENT TO DEDICATION, AND THEY EACH DULY ACKNOWLEDGED BEFORE ME THAT THEY EXECUTED THE SAME, AS SUCH OFFICERS, FOR AND IN BEHALF OF SAID CORPORATION.

WITNESS MY HAND AND OFFICIAL SEAL AT SARASOTA COUNTY, FLORIDA, THIS 22 DAY OF November A.D., 1991

Notary Public, State of Florida
My Commission Expires July 2, 1993
Bonded through Gen. Ins. Inc.

MY COMMISSION EXPIRES: 7/2/93

Mary Nagle
NOTARY PUBLIC
STATE OF FLORIDA,
AT LARGE

CERTIFICATE OF OWNERSHIP AND PRIVATE DEDICATION

STATE OF FLORIDA}
S.S.
COUNTY OF SARASOTA}

PARK ESTATES DEVELOPMENT COMPANY, INC., A FLORIDA CORPORATION, BY ITS DULY ELECTED PRESIDENT, GEOFFREY D. MORRIS, AND BY ITS DULY ELECTED SECRETARY, DEBORAH A. JOHNSON, ACTING BY AND WITH AUTHORITY OF ITS BOARD OF DIRECTORS, CERTIFIES OWNERSHIP BY SAID CORPORATION OF "PARK ESTATES" SHOWN AND DESCRIBED HEREON, AND DOES HEREBY DEDICATE AND SET APART ALL OF TRACTS A, B, C (OPEN SPACE) AND TRACT D (PRIVATE ROAD) AND THE FRONT, REAR AND SIDE LOT LINE UTILITY, CABLE TELEVISION AND DRAINAGE EASEMENTS, AND DRAINAGE AND OTHER EASEMENTS LABELED PRIVATE AS SHOWN AND DESCRIBED ON THIS PLAT, FOR SAID USES AND PURPOSES TO THE PROPERTY OWNERS OF "PARK ESTATES" AND THE PUBLIC UTILITIES, THEIR SUCCESSORS, ASSIGNS, RESPECTIVE GUESTS, LICENSEES, INVITEES, UTILITIES SERVING THE SUBDIVISION, EMERGENCY AND LAW ENFORCEMENT PERSONNEL SERVING THE SUBDIVISION, AND OTHER PERSONS PROVIDING ESSENTIAL SERVICES TO THE SUBDIVISION, FOREVER. SUBJECT, HOWEVER, TO ANY RIGHTS DEDICATED TO THE COUNTY OF SARASOTA BY THIS PLAT. IN WITNESS WHEREOF, THE UNDERSIGNED CORPORATION HAS CAUSED THESE PRESENTS TO BE EXECUTED BY ITS PRESIDENT AND ATTESTED BY ITS SECRETARY, THIS 21st DAY OF November, A.D., 1991.

PARK ESTATES DEVELOPMENT COMPANY, INC.

ATTEST: _____
SECRETARY

BY: _____
PRESIDENT

STATE OF FLORIDA}
S.S.
COUNTY OF SARASOTA}

BEFORE ME, THE UNDERSIGNED NOTARY PUBLIC, PERSONALLY APPEARED GEOFFREY D. MORRIS, PRESIDENT, AND DEBORAH A. JOHNSON, SECRETARY OF PARK ESTATES DEVELOPMENT COMPANY, INC., A FLORIDA CORPORATION TO ME KNOWN TO BE THE INDIVIDUALS DESCRIBED IN AND WHO EXECUTED THE FOREGOING CERTIFICATE OF OWNERSHIP AND DEDICATION, AND THEY EACH DULY ACKNOWLEDGED BEFORE ME THAT THEY EXECUTED THE SAME AS SUCH OFFICERS FOR AND IN BEHALF OF SAID CORPORATION.

WITNESS MY HAND AND OFFICIAL SEAL AT SARASOTA COUNTY, FLORIDA, THIS 21st DAY OF November A.D., 1991.

MY COMMISSION EXPIRES: 8/16/94

Patricia A. Bender
NOTARY PUBLIC
STATE OF FLORIDA
AT LARGE

PREPARED BY: BRIGHAM SURVEYING, INC.
LAND SURVEYORS
712 SHAMROCK BLVD.
VENICE, FLORIDA 34293
PH. (813) 493-4430

" PARK ESTATES "

PLAT BOOK 35 PAGE 33B
SHEET 3 OF 4 SHEETS

A SUBDIVISION OF TRACT "D", "LAKE OF THE WOODS, UNIT NO. 1", PLAT BOOK 33, PAGES 30 TO 30-S, PUBLIC RECORDS OF SARASOTA COUNTY, FLORIDA, LYING AND BEING IN SECTION 26, TOWNSHIP 39 SOUTH, RANGE 19 EAST, SARASOTA COUNTY, FL.

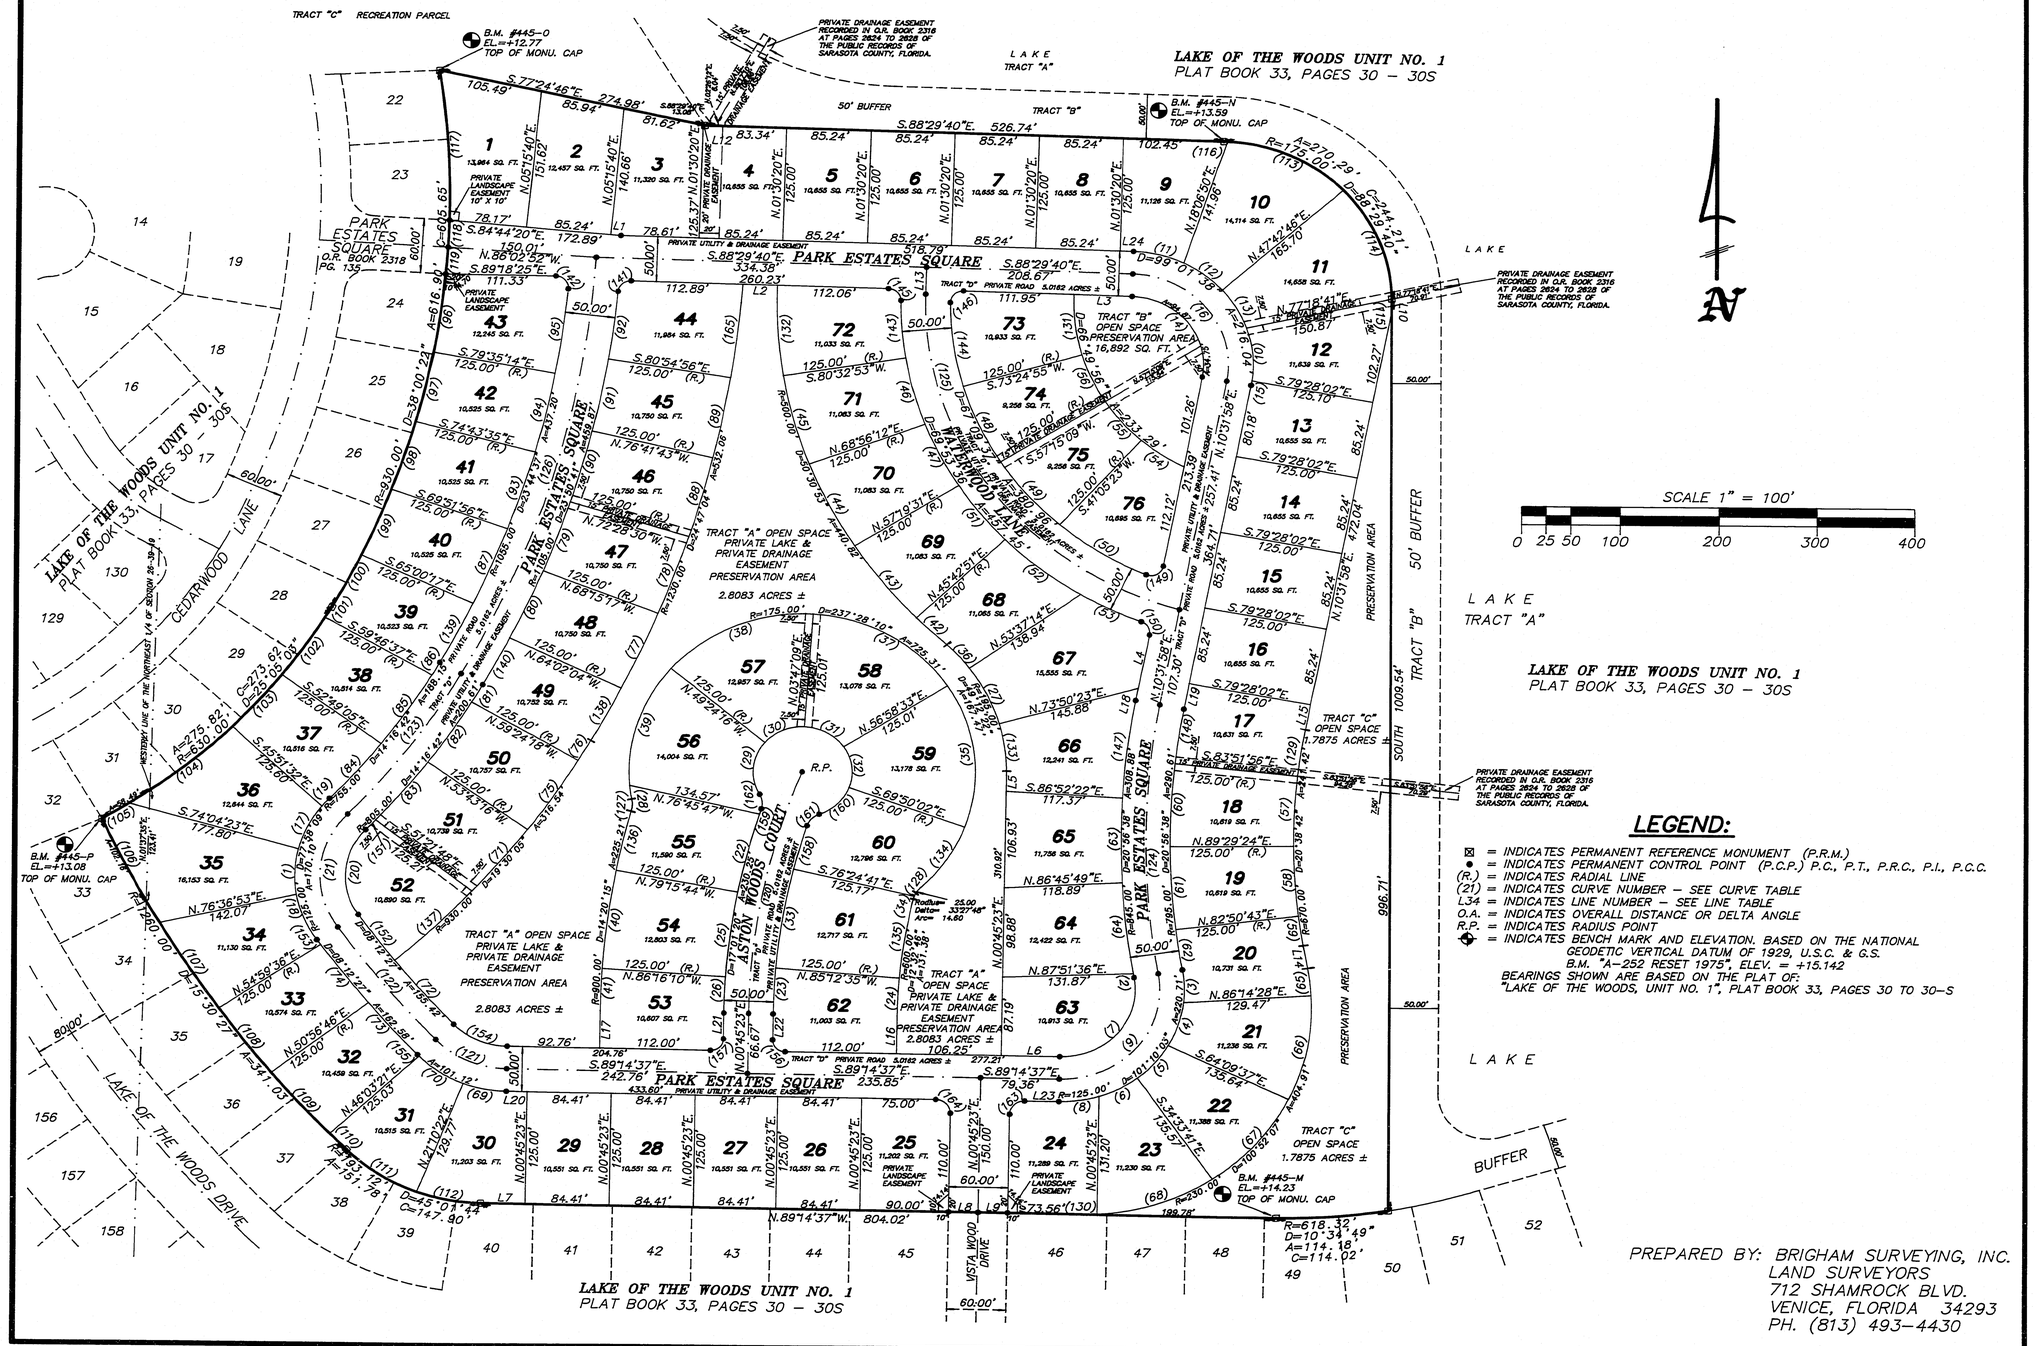

LEGEND:

- ⊠ = INDICATES PERMANENT REFERENCE MONUMENT (P.R.M.)
- ● = INDICATES PERMANENT CONTROL POINT (P.C.P.) P.C., P.T., P.R.C., P.I., P.C.C.
- (R.) = INDICATES RADIAL LINE
- (21) = INDICATES CURVE NUMBER – SEE CURVE TABLE
- L34 = INDICATES LINE NUMBER – SEE LINE TABLE
- O.A. = INDICATES OVERALL DISTANCE OR DELTA ANGLE
- R.P. = INDICATES RADIUS POINT
- ✦ = INDICATES BENCH MARK AND ELEVATION. BASED ON THE NATIONAL GEODETIC VERTICAL DATUM OF 1929, U.S.C. & G.S. B.M. "A-252 RESET 1975", ELEV. = +15.142

BEARINGS SHOWN ARE BASED ON THE PLAT OF: "LAKE OF THE WOODS, UNIT NO. 1", PLAT BOOK 33, PAGES 30 TO 30-S

PREPARED BY: BRIGHAM SURVEYING, INC.
LAND SURVEYORS
712 SHAMROCK BLVD.
VENICE, FLORIDA 34293
PH. (813) 493-4430

" PARK ESTATES "

A SUBDIVISION OF TRACT "D", "LAKE OF THE WOODS, UNIT NO. 1", PLAT BOOK 33, PAGES 30 TO 30–S, PUBLIC RECORDS OF SARASOTA COUNTY, FLORIDA, LYING AND BEING IN SECTION 26, TOWNSHIP 39 SOUTH, RANGE 19 EAST, SARASOTA COUNTY, FL.

RECORDED IN OFFICIAL RECORDS
APRIL 21, 1992
AT 4:58 PM
KAREN E. RUSHING, CLERK
SARASOTA COUNTY
FLORIDA

RECORDED IN OFFICIAL RECORDS
APR 21 4 58 PM '92
CLERK OF CIRCUIT COURT
SARASOTA COUNTY, FL.

LINE TABLE

Line	Bearing	Distance
L1	S.84°44'20"E.	10.72'
L2	S.88°29'40"E.	35.27'
L3	S.88°29'40"E.	58.81'
L4	N.10°31'58"E.	60.25'
L5	N.00°45'23"E.	17.92'
L6	S.89°14'37"E.	58.97'
L7	N.89°14'37"W.	44.91'
L8	N.89°14'36"W.	30.00'
L9	N.89°14'37"W.	30.00'
L10	NORTH	12.83'
L11		
L12	N.77°24'46"W.	1.93'
L13	N.01°30'20"E.	29.88'
L14	N.10°06'44"W.	29.00'
L15	N.10°31'58"E.	28.82'
L16	N.00°45'23"E.	41.67'
L17	N.00°45'23"E.	41.67'
L18	N.10°31'58"E.	13.64'
L19	N.10°31'58"E.	28.82'
L20	S.89°14'37"E.	20.95'
L21	N.00°45'23"E.	28.67'
L22	N.00°45'23"E.	28.67'
L23	S.89°14'37"E.	34.36'
L24	S.88°29'40"E.	13.98'

CURVE TABLE

NO.	RADIUS	DELTA	ARC	TANGENT	CHORD	CHORD BEARING
1	125.00'	23°20'57"	50.94'	25.83'	50.59'	N.01°58'24"E.
2	845.00'	00°17'56"	4.41'	2.20'	4.41'	N.10°15'42"W.
3	125.00'	16°42'56"	36.47'	18.36'	36.34'	S.02°03'12"E.
4	125.00'	23°08'22"	50.48'	25.59'	50.14'	S.17°52'27"W.
5	125.00'	22°14'37"	48.53'	24.57'	48.22'	S.40°33'56"W.
6	125.00'	20°05'55"	43.85'	22.15'	43.62'	S.61°44'12"W.
7	75.00'	101°10'03"	132.43'	91.25'	115.88'	S.40°10'21"W.
8	125.00'	18°58'14"	41.39'	20.88'	41.20'	S.81°16'16"W.
9	100.00'	101°10'03"	176.57'	121.67'	154.51'	S.40°10'21"W.
10	125.00'	27°10'01"	59.27'	30.20'	58.72'	S.05°22'19"E.
11	125.00'	24°18'07"	53.02'	26.91'	52.62'	S.76°20'37"E.
12	125.00'	22°43'11"	49.57'	25.11'	49.24'	S.52°49'58"E.
13	125.00'	22°31'03"	49.13'	24.88'	48.81'	S.30°12'51"E.
14	75.00'	99°01'38"	129.63'	87.86'	114.08'	S.38°58'51"E.
15	125.00'	02°19'16"	5.06'	2.53'	5.06'	S.09°22'20"W.
16	100.00'	99°01'38"	172.84'	117.14'	152.11'	S.38°58'51"E.
17	125.00'	24°27'01"	53.34'	27.08'	52.94'	N.25°52'23"E.
18	125.00'	24°59'01"	54.51'	27.69'	54.08'	N.22°11'35"W.
19	125.00'	05°11'10"	11.31'	5.66'	11.31'	N.40°41'28"E.
20	75.00'	77°58'09"	102.06'	60.70'	94.37'	N.04°17'59"E.
21	100.00'	77°58'09"	136.08'	80.93'	125.82'	N.04°17'59"E.
22	775.00'	06°35'37"	89.19'	44.64'	89.14'	N.14°02'04"E.
23	725.00'	04°02'02"	51.04'	25.53'	51.03'	N.02°46'24"E.
24	600.00'	04°02'02"	42.24'	21.13'	42.23'	N.02°46'24"E.
25	775.00'	07°00'26"	94.78'	47.45'	94.72'	N.07°14'03"E.
26	775.00'	02°58'27"	40.23'	20.12'	40.23'	N.02°14'37"E.
27	195.00'	20°13'10"	68.81'	34.77'	68.46'	S.26°16'12"E.
28	175.00'	05°20'55"	16.34'	8.17'	16.33'	N.08°01'46"W.
29	50.00'	70°23'21"	61.43'	35.26'	57.64'	N.04°56'21"E.
30	50.00'	52°17'28"	45.63'	24.54'	44.07'	N.66°16'45"E.
31	50.00'	53°22'56"	46.58'	25.14'	44.92'	S.60°53'02"E.
32	50.00'	54°19'09"	47.40'	25.65'	45.65'	S.07°02'00"E.
33	725.00'	08°47'54"	111.33'	55.78'	111.22'	N.09°11'22"E.
34	25.00'	06°52'39"	3.00'	1.50'	3.00'	N.16°44'29"E.
35	175.00'	53°30'46"	163.45'	88.23'	157.57'	S.06°36'06"E.
36	195.00'	12°04'13"	41.08'	20.62'	41.00'	S.42°24'53"E.
37	175.00'	53°14'42"	162.63'	87.72'	156.84'	S.59°58'50"E.
38	175.00'	52°56'00"	161.68'	87.12'	155.99'	N.66°55'49"E.
39	175.00'	45°49'07"	139.95'	73.96'	136.25'	N.17°33'15"E.
40	900.00'	07°00'26"	110.07'	55.10'	110.00'	N.07°14'03"E.
41	900.00'	02°58'27"	46.72'	23.36'	46.71'	N.02°14'37"E.
42	500.00'	04°09'50"	36.34'	18.18'	36.33'	N.46°22'04"W.
43	500.00'	11°36'41"	101.33'	50.84'	101.15'	N.38°28'49"W.
44	500.00'	11°36'41"	101.33'	50.84'	101.15'	N.26°52'08"W.
45	500.00'	11°36'41"	101.33'	50.84'	101.15'	N.15°15'28"W.
46	375.00'	11°36'41"	76.00'	38.13'	75.87'	N.15°15'28"W.
47	375.00'	11°36'41"	76.00'	38.13'	75.87'	N.26°52'08"W.
48	325.00'	16°09'46"	91.68'	46.15'	91.38'	N.24°39'58"W.
49	325.00'	16°09'46"	91.68'	46.15'	91.38'	N.40°49'44"W.
50	325.00'	18°14'08"	103.44'	52.16'	103.00'	N.58°01'42"W.
51	375.00'	11°36'41"	76.00'	38.13'	75.87'	N.38°28'49"W.
52	375.00'	14°53'46"	97.49'	49.02'	97.22'	N.51°44'02"W.
53	375.00'	10°24'17"	68.10'	34.14'	68.01'	N.64°23'04"W.
54	200.00'	15°01'05"	52.42'	26.36'	52.27'	N.56°25'10"W.
55	200.00'	16°09'46"	56.42'	28.40'	56.23'	N.40°49'44"W.
56	200.00'	16°09'46"	56.42'	28.40'	56.23'	N.24°39'58"W.
57	670.00'	06°38'41"	77.70'	38.89'	77.66'	N.02°48'44"E.
58	670.00'	06°38'41"	77.70'	38.89'	77.66'	N.03°49'57"W.
59	670.00'	02°57'27"	34.58'	17.30'	34.58'	N.08°38'00"W.
60	795.00'	06°38'41"	92.20'	46.15'	92.14'	N.02°48'44"E.
61	795.00'	06°38'41"	92.20'	46.15'	92.14'	N.03°49'57"W.
62	795.00'	03°15'23"	45.18'	22.60'	45.18'	N.08°46'58"W.
63	845.00'	06°21'49"	93.85'	46.97'	93.80'	N.00°03'16"W.
64	845.00'	06°52'33"	101.40'	50.76'	101.34'	N.06°40'27"W.
65	230.00'	06°21'11"	25.50'	12.76'	25.49'	S.06°56'08"E.
66	230.00'	29°35'55"	118.82'	60.77'	117.50'	S.11°02'25"W.
67	230.00'	29°35'55"	118.82'	60.77'	117.50'	S.40°38'21"W.
68	230.00'	31°13'06"	125.32'	64.26'	123.77'	S.71°02'52"W.
69	125.00'	20°24'59"	44.54'	22.51'	44.31'	N.79°02'07"W.
70	125.00'	24°52'58"	54.29'	27.58'	53.86'	N.56°23'09"W.
71	930.00'	05°27'04"	88.48'	44.27'	88.45'	S.39°00'16"W.
72	1085.00'	04°53'27"	92.62'	46.34'	92.59'	N.40°26'49"W.
73	1135.00'	03°50'19"	76.04'	38.03'	76.03'	N.40°58'23"W.
74	1135.00'	04°02'50"	80.17'	40.10'	80.16'	N.37°01'49"W.
75	930.00'	05°41'02"	92.26'	46.17'	92.22'	S.33°26'13"W.
76	930.00'	01°35'21"	25.79'	12.90'	25.79'	S.29°48'01"W.
77	1230.00'	04°13'13"	90.60'	45.32'	90.58'	S.23°51'19"W.
78	1230.00'	04°13'13"	90.60'	45.32'	90.58'	S.19°38'06"W.
79	1105.00'	04°13'13"	81.39'	40.71'	81.37'	S.19°38'06"W.
80	1105.00'	04°13'13"	81.39'	40.71'	81.37'	S.23°51'19"W.
81	805.00'	01°35'21"	22.33'	11.16'	22.33'	S.29°48'01"W.

CURVE TABLE

NO.	RADIUS	DELTA	ARC	TANGENT	CHORD	CHORD BEARING
82	805.00'	05°41'02"	79.86'	39.96'	79.83'	S.33°26'13"W.
83	805.00'	05°55'56"	83.35'	41.71'	83.31'	S.39°14'42"W.
84	755.00'	06°06'08"	80.41'	40.24'	80.37'	S.40°13'59"W.
85	755.00'	06°57'32"	91.70'	45.91'	91.64'	S.33°42'09"W.
86	755.00'	01°13'02"	16.04'	8.02'	16.04'	S.29°36'52"W.
87	1055.00'	04°51'39"	89.50'	44.78'	89.48'	S.22°33'53"W.
88	1230.00'	04°13'13"	90.60'	45.32'	90.58'	S.15°24'53"W.
89	1230.00'	04°13'13"	90.60'	45.32'	90.58'	S.11°11'40"W.
90	1105.00'	04°13'13"	81.39'	40.71'	81.37'	S.15°24'53"W.
91	1105.00'	04°13'13"	81.39'	40.71'	81.37'	S.11°11'40"W.
92	1105.00'	03°55'24"	75.67'	37.85'	75.65'	S.07°07'22"W.
93	1055.00'	04°51'39"	89.50'	44.78'	89.48'	S.17°42'14"W.
94	1055.00'	04°51'39"	89.50'	44.78'	89.48'	S.12°50'35"W.
95	1055.00'	05°09'02"	94.84'	47.45'	94.81'	S.07°50'15"W.
96	930.00'	05°24'09"	87.69'	43.88'	87.66'	S.07°42'41"W.
97	930.00'	04°51'39"	78.90'	39.47'	78.87'	S.12°50'35"W.
98	930.00'	04°51'39"	78.90'	39.47'	78.87'	S.17°42'14"W.
99	930.00'	04°51'39"	78.90'	39.47'	78.87'	S.22°33'53"W.
100	930.00'	04°00'38"	65.10'	32.56'	65.09'	S.27°00'02"W.
101	630.00'	01°13'02"	13.38'	6.69'	13.38'	S.29°36'52"W.
102	630.00'	06°57'32"	76.52'	38.31'	76.47'	S.33°42'09"W.
103	630.00'	06°57'32"	76.52'	38.31'	76.47'	S.40°39'41"W.
104	630.00'	12°18'40"	135.37'	67.95'	135.11'	S.50°17'48"W.
105	630.00'	02°57'25"	32.51'	16.26'	32.51'	S.57°55'51"W.
106	1260.00'	05°52'13"	129.09'	64.60'	129.04'	N.26°59'49"W.
107	1260.00'	05°04'28"	111.59'	55.83'	111.56'	N.32°28'10"W.
108	1260.00'	04°02'50"	89.00'	44.52'	88.99'	N.37°01'49"W.
109	1260.00'	04°02'50"	89.00'	44.52'	88.99'	N.41°04'39"W.
110	1260.00'	01°06'49"	24.49'	12.24'	24.49'	N.43°39'29"W.
111	193.12'	25°23'12"	85.57'	43.50'	84.87'	N.56°54'29"W.
112	193.12'	19°38'32"	66.21'	33.43'	65.88'	N.79°25'22"W.
113	175.00'	43°18'19"	132.27'	69.47'	129.14'	S.65°40'42"E.
114	175.00'	43°40'05"	133.38'	70.12'	130.17'	S.22°11'30"E.
115	175.00'	00°21'27"	1.09'	0.55'	1.09'	S.00°10'44"E.
116	175.00'	1°9'48"	3.55'	1.78'	3.55'	S.87°54'46"E.
117	930.00'	10°18'48"	167.40'	83.93'	167.18'	S.03°50'37"E.
118	930.00'	01°50'55"	30.01'	15.00'	30.00'	S.02°14'14"W.
119	930.00'	01°50'55"	30.01'	15.00'	30.00'	S.04°05'09"W.
120	750.00'	21°00'06"	274.91'	139.02'	273.37'	N.11°15'26"E.
121	100.00'	46°21'04"	80.90'	42.81'	78.71'	N.66°04'05"W.
122	1110.00'	08°12'27"	159.00'	79.64'	158.87'	N.38°47'19"W.
123	780.00'	14°16'42"	194.38'	97.70'	193.88'	S.36°08'42"W.
124	820.00'	20°56'38"	299.74'	151.56'	298.08'	N.00°03'39"E.
125	350.00'	76°17'21"	466.02'	274.88'	432.35'	N.36°38'21"W.
126	1080.00'	25°44'04"	485.08'	246.70'	481.02'	S.16°08'19"W.
127	25.00'	25°47'51"	11.26'	5.73'	11.16'	S.02°11'42"W.
128	25.00'	26°35'09"	11.60'	5.91'	11.50'	N.33°28'23"E.
129	670.00'	04°23'54"	51.43'	25.73'	51.42'	N.08°20'01"E.
130	230.00'	04°05'58"	16.46'	8.23'	16.45'	S.88°42'24"W.
131	200.00'	19°29'18"	68.03'	34.35'	67.70'	N.06°50'25"W.
132	500.00'	11°31'01"	100.50'	50.42'	100.33'	N.03°41'37"W.
133	195.00'	16°55'00"	57.57'	29.00'	57.36'	S.07°42'07"E.
134	175.00'	26°36'40"	81.28'	41.39'	80.55'	S.33°27'37"W.
135	600.00'	08°30'45"	89.14'	44.65'	89.06'	N.09°02'47"E.
136	900.00'	04°21'22"	68.43'	34.23'	68.41'	N.12°54'57"E.
137	930.00'	06°46'37"	110.00'	55.07'	109.94'	S.45°07'07"W.
138	1230.00'	03°02'25"	65.27'	32.64'	65.26'	S.27°29'08"W.
139	1055.00'	04°00'38"	73.85'	36.94'	73.83'	S.27°00'02"W.
140	1105.00'	03°02'25"	58.64'	29.33'	58.63'	S.27°29'08"W.
141	13.00'	86°20'40"	19.59'	12.20'	17.79'	N.48°20'00"E.
142	13.00'	94°34'09"	21.46'	14.08'	19.10'	S.42°01'21"E.
143	375.00'	09°45'30"	63.87'	32.01'	63.79'	N.04°34'22"W.
144	325.00'	16°35'56"	94.15'	47.41'	93.83'	N.08°17'07"W.
145	13.00'	88°48'03"	20.15'	12.73'	18.19'	S.44°05'38"E.
146	13.00'	91°29'28"	20.76'	13.34'	18.62'	N.45°45'36"E.
147	845.00'	07°24'20"	109.22'	54.68'	109.14'	N.06°49'48"E.
148	795.00'	04°23'54"	61.03'	30.53'	61.01'	N.08°20'01"E.
149	13.00'	102°19'16"	23.22'	16.15'	20.25'	S.61°41'36"W.
150	13.00'	80°07'11"	18.18'	10.93'	16.73'	S.29°31'37"E.
151	805.00'	01°04'23"	15.08'	7.54'	15.08'	S.42°44'52"W.
152	1085.00'	03°19'00"	62.81'	31.41'	62.80'	N.36°20'36"W.
153	1135.00'	00°19'18"	6.37'	3.18'	6.37'	N.34°50'45"W.
154	75.00'	46°21'04"	60.67'	32.11'	59.03'	N.66°04'05"W.
155	125.00'	01°03'07"	2.29'	1.15'	2.29'	N.43°25'06"W.
156	13.00'	90°00'00"	20.42'	13.00'	18.38'	N.44°14'37"W.
157	13.00'	90°00'00"	20.42'	13.00'	18.38'	S.45°45'23"W.
158	725.00'	03°56'37"	49.90'	24.96'	49.89'	N.15°33'37"E.
159	775.00'	00°26'50"	6.05'	3.03'	6.05'	N.17°33'18"E.
160	50.00'	49°32'46"	43.24'	23.07'	41.90'	S.44°53'58"W.
161	20.00'	52°08'25"	18.20'	9.79'	17.58'	N.43°36'09"E.
162	20.00'	48°02'03"	16.77'	8.91'	16.28'	S.06°14'18"E.
163	15.00'	90°00'00"	23.56'	15.00'	21.21'	N.45°45'23"E.
164	15.00'	90°00'00"	23.56'	15.00'	21.21'	S.44°14'37"E.
165	1230.00'	04°51'47"	104.40'	52.23'	104.37'	S.06°39'10"W.

PREPARED BY: BRIGHAM SURVEYING, INC.
LAND SURVEYORS
712 SHAMROCK BLVD.
VENICE, FLORIDA 34293
PH. (813) 493–4430