

Condo. Book 16 Page 28

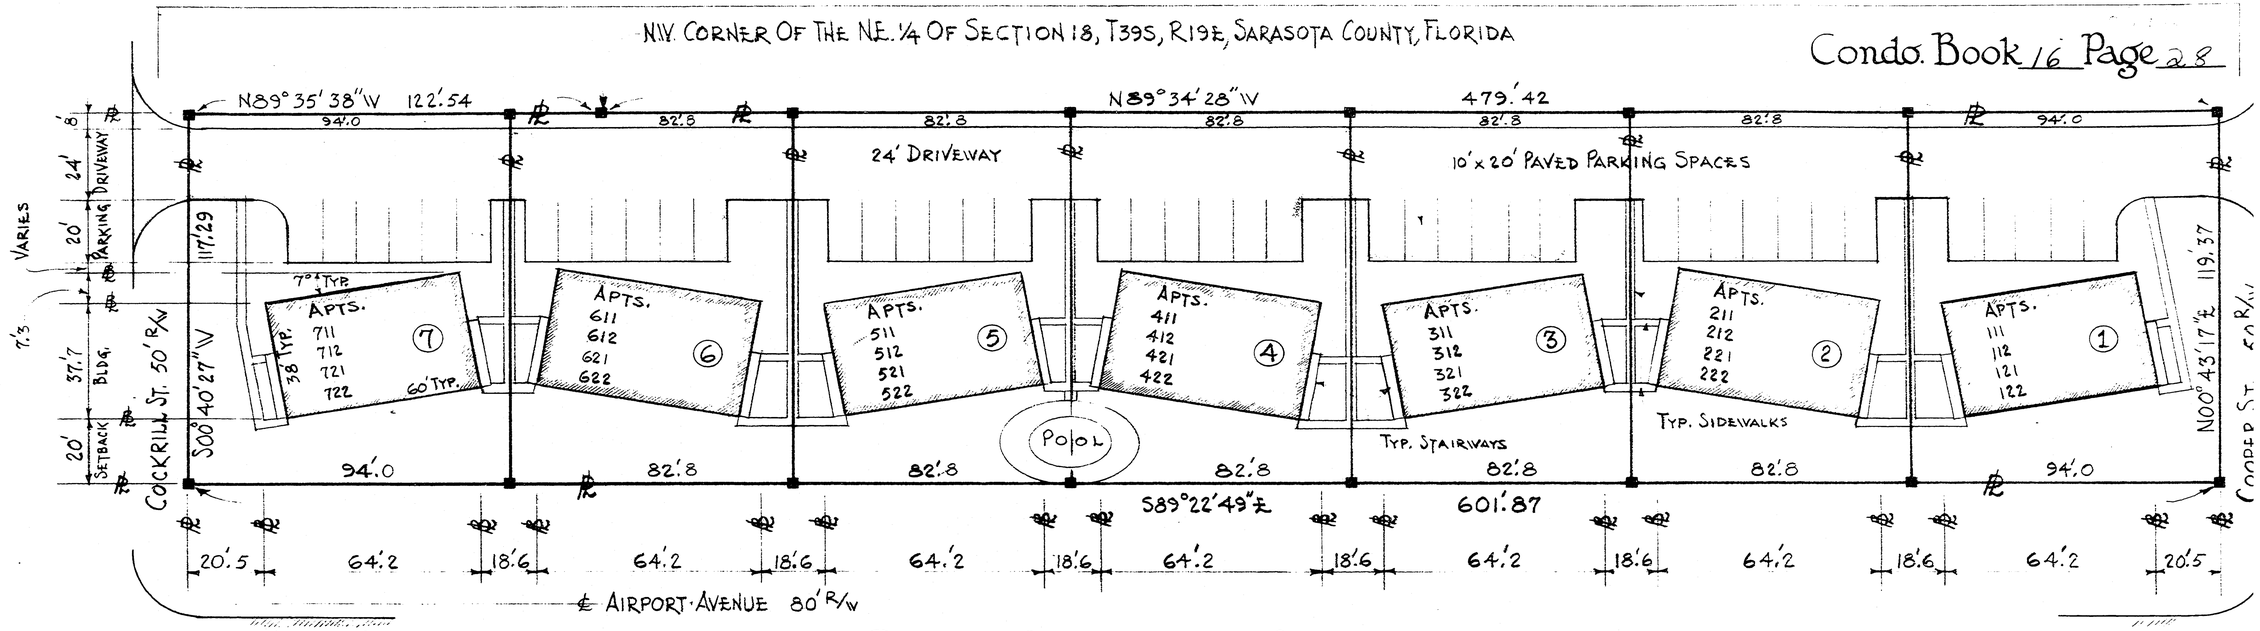

GULF AIRE OF VENICE, A CONDOMINIUM

AT AIRPORT AVENUE, VENICE, FLORIDA

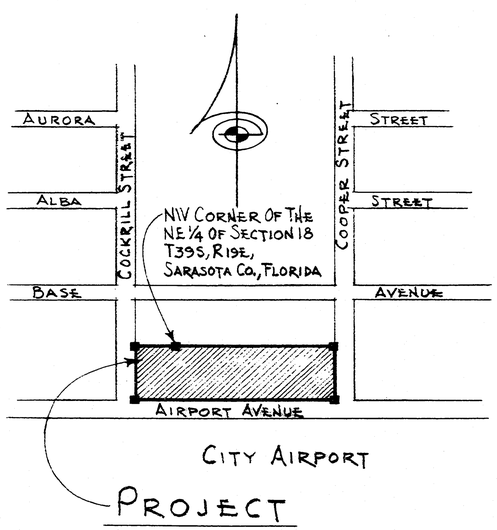

LOCALE MAP
1" = 300'

APT. NO.: 111 — APT. / FLOOR / BLDG. NO. (PHASE)

DESCRIPTIONS:

Project: Lot 361, Venice Airport Sub-Div. Plat Book 20, Page 78, Sarasota County, Florida ....
Phase (1) The Northerly 94'.0 of Lot 361, Venice Airport, P.B. 20, P. 78, Sarasota Co., Florida....
Phase (2) The Southerly 82'.8 of the Northerly 176'.8 of Lot 361, Venice Airport, P.B. 20, P. 78, Sarasota Co., Florida....
Phase (3) The Southerly 82'.8 of the Northerly 259'.6 of Lot 361, Venice Airport, P.B. 20, P. 78, Sarasota Co., Florida....
Phase (4) The Southerly 82'.8 of the Northerly 342'.4 of Lot 361, Venice Airport, P.B. 20, P. 78, Sarasota Co., Florida....
Phase (5) The Northerly 82'.8 of the Southerly 259'.6 of Lot 361, Venice Airport P.B. 20, P. 78, Sarasota Co., Florida....
Phase (6) The Northerly 82'.8 of the Southerly 176'.8 of Lot 361, Venice Airport, P.B. 20, P. 78, Sarasota Co., Florida....
Phase (7) The Southerly 94'.0 of Lot 361, Venice Airport, P.B. 20, P. 78, Sarasota County, Florida....

1" = 30'

SURVEYOR'S CERTIFICATE:

I, the undersigned, a Proffesional Land Surveyor, Autlorized to practice in the State of Florida, hereby certify that this Exhibit, together with the provisions of the Declaration describing the Condominium Property, is an accurate representation of the locations & dimensions of the proposed improvements, and that the identification, location, and dimensions of each unit, and the common elements can be determined from these materials.

WM. LINDH L.S. NO. 1308 VENICE FLORIDA STATE OF FLORIDA REGISTERED SURVEYOR

BY: Wm Lindh 1/24/80

WM. LINDH, L.S. #1308
WM. LINDH & ASSOC.
329 MIAMI AVENUE
VENICE, FLORIDA


SHT. 1 OF 3

GULF AIRE OF VENICE, A CONDOMINIUM
AT AIRPORT AVENUE, VENICE, FLORIDA

Condo. Book 16 Page 28A

WM. LINDH L.S. NO. 1308 VENICE FLORIDA STATE OF FLORIDA REGISTERED SURVEYOR

BY Wm Lindh 1/24/80
WM. LINDH, R.L.S. #1308

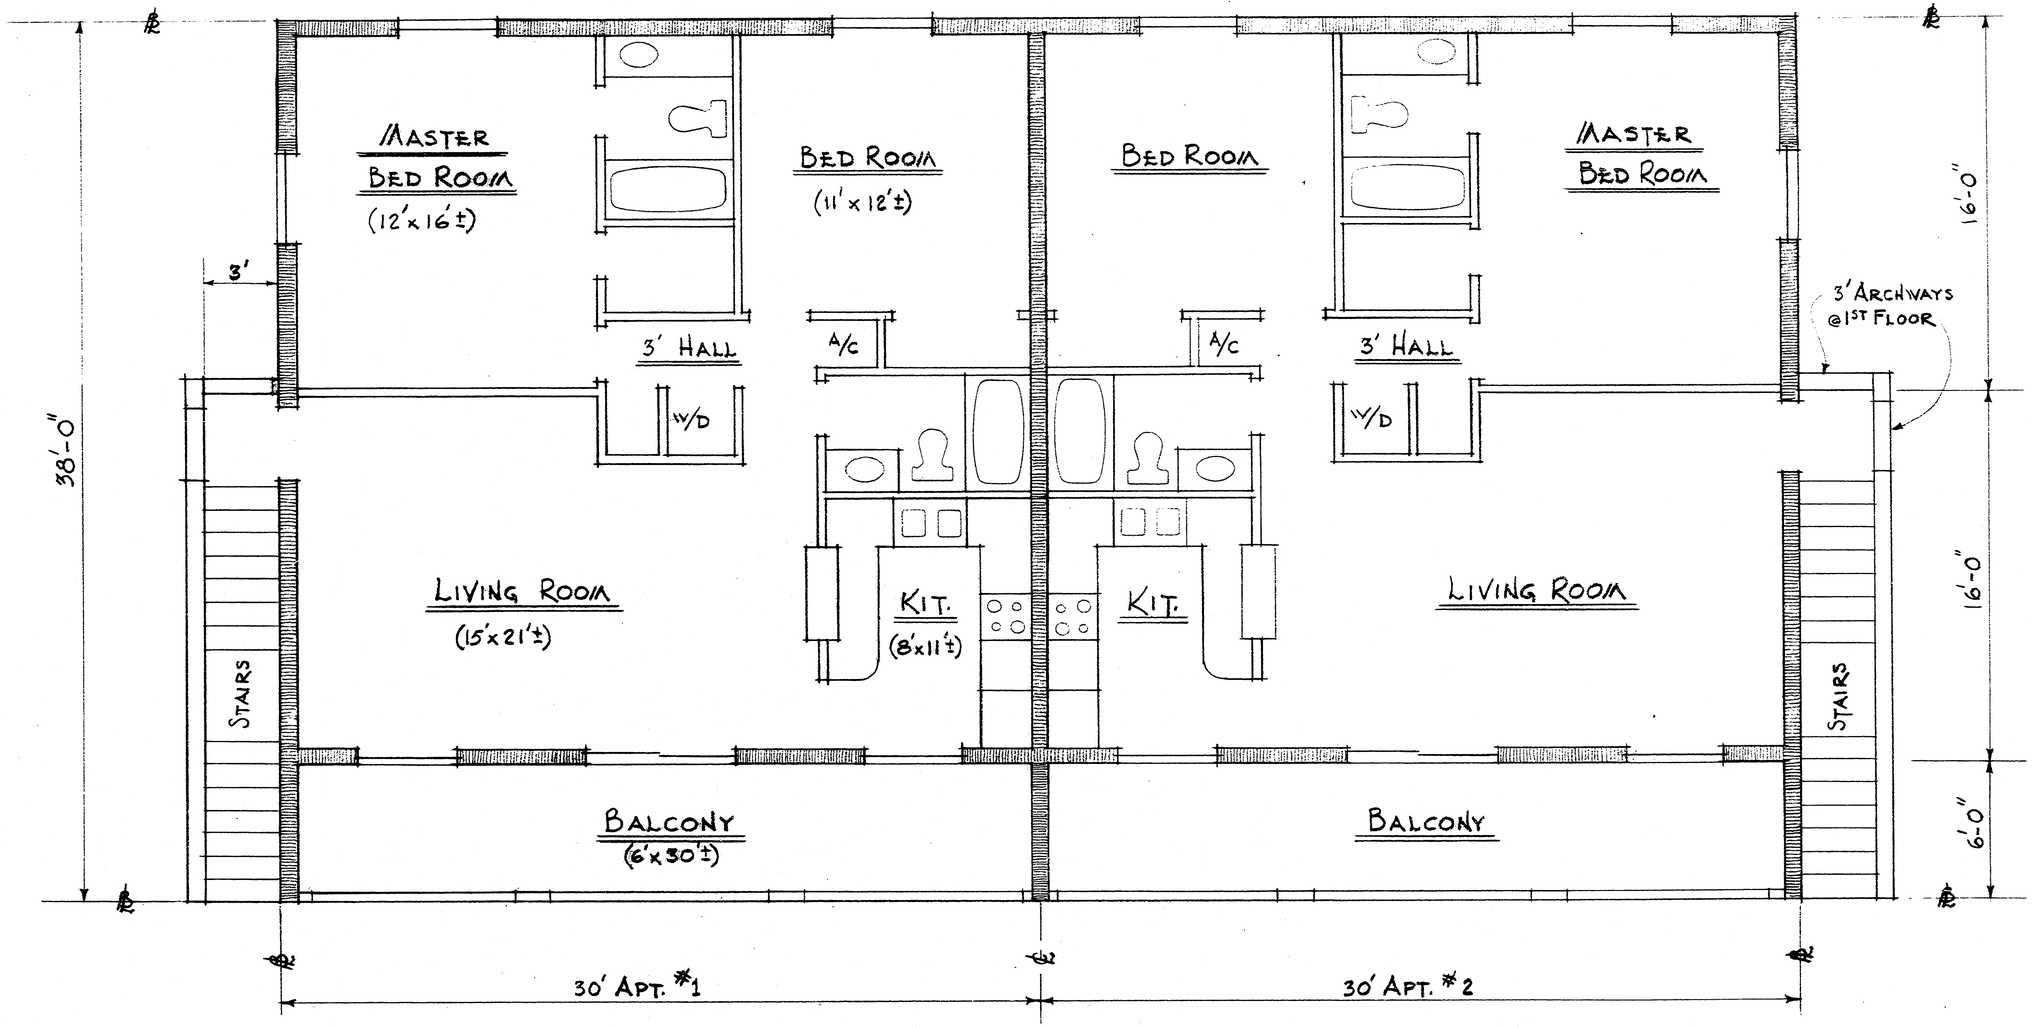

SHT. 2 OF 3

GULF AIRE OF VENICE, A CONDOMINIUM
AT AIRPORT AVENUE, VENICE, FLORIDA

Condo. Book 16 Page 28B


WM. LINDH L.S. NO. 1308 VENICE FLORIDA STATE OF FLORIDA REGISTERED SURVEYOR

BY: Wm Lindh V 180
WM. LINDH, R.L.S. #1308

RECORDED IN PUBLIC RECORDS OF SARASOTA COUNTY, FLORIDA
MAR 1 8 11 AM '91
000505


NOTES: CONDO. PLATS #1 THRU #3, ARE EXHIBIT #1 TO THE DECLARATION OF GULF AIRE OF VENICE....
COMMON ELEMENTS ARE: GROUNDS, PARKING, STAIRWAYS, WALKS, POOL; SEE DECLARATION OF LANDS....
FOR ADDITIONAL INFO. NOT SHOWN HEREON, SEE DECLARATION OF CONDO. ....
ELEVATIONS REFER TO U.S.C.G. DATUM PLANE, WITH M.S.L. AT ELEV. 0.00....

LEGEND:
- ℄ PROPERTY LINE
- ℄ BUILDING LINE
- ℄ TRAVERSE LINE
- ■ C.M. (P.R.M.)
- (1) PHASE
- 111 APT. NUMBER

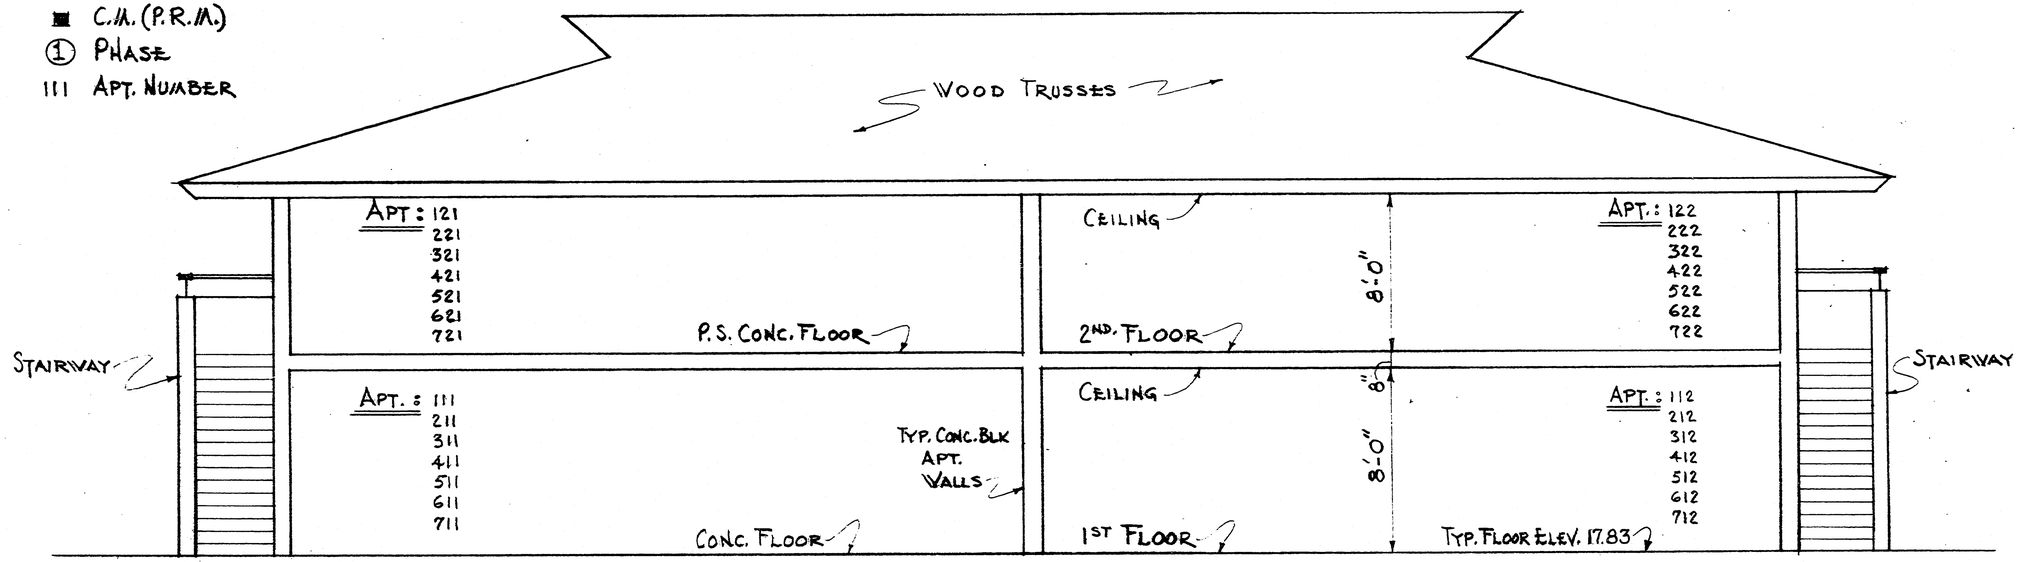

TYP. FRONT LONG. SECTION OF BLDGS. (1) THRU (7)

1/4" = 1'-0"

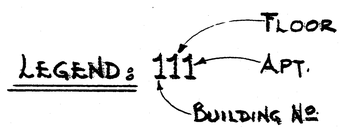

TYP. APT. NO. SYSTEM