CONDOMINIUM BOOK 35, PAGE 8


REVISION TO LONGWATER CHASE

A CONDOMINIUM

IN SEC. 11, TWP. 36 S., RGE. 18 E.
SARASOTA COUNTY, FLORIDA

DESCRIPTION:

PARCEL "G", THE MEADOWS, UNIT 2, SUBDIVISION, RECORDED IN PLAT BOOK 24, PAGES 23 THROUGH 23G OF THE PUBLIC RECORDS OF SARASOTA COUNTY, FLORIDA, CONTAINING 10.66 ACRES.

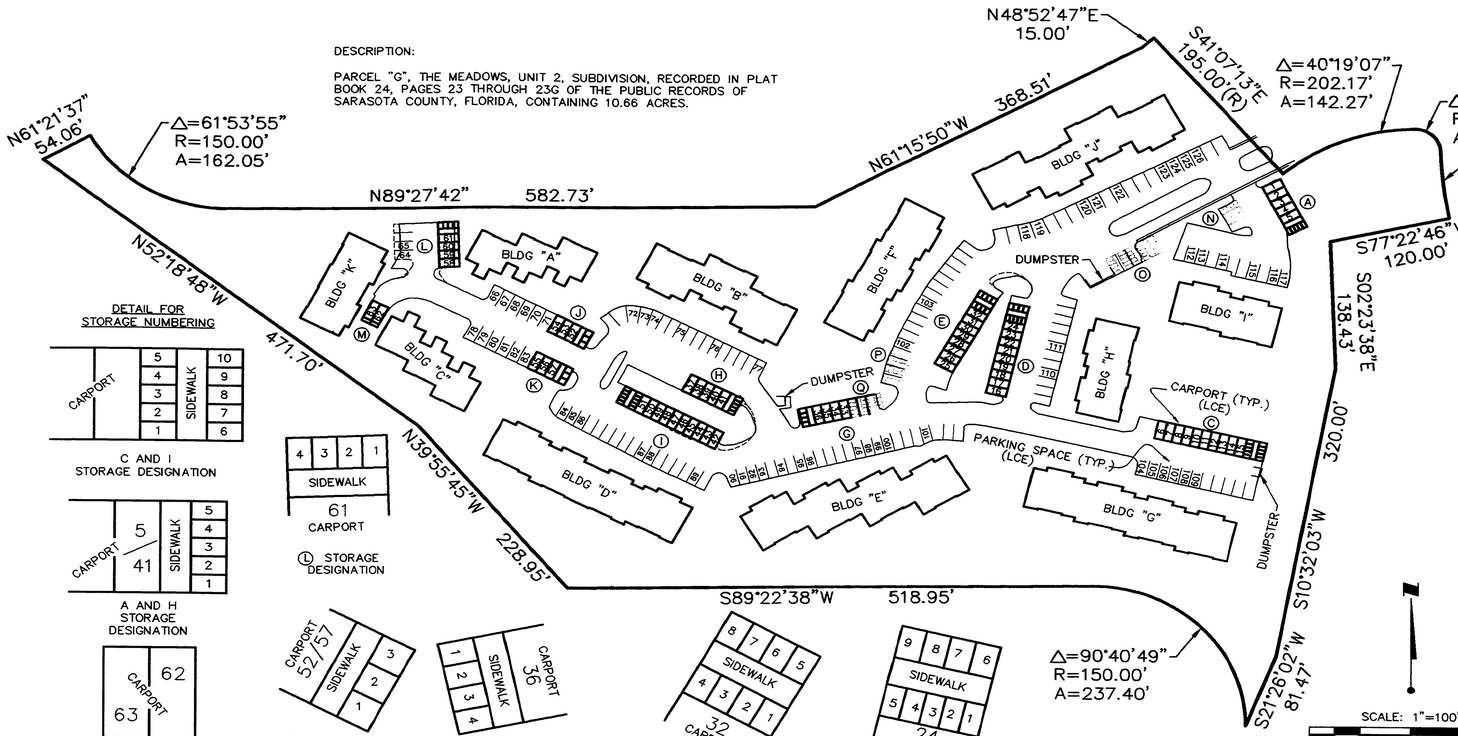

DETAIL FOR STORAGE NUMBERING

C AND I STORAGE DESIGNATION

A AND H STORAGE DESIGNATION

(L) STORAGE DESIGNATION

(M) STORAGE DESIGNATION

(J) AND (K) STORAGE DESIGNATION

(G) STORAGE DESIGNATION

(E) STORAGE DESIGNATION

(D) STORAGE DESIGNATION

(N), (O), (P) AND (Q) STORAGE DESIGNATIONS ARE "LCE" AREAS FOR PARKING SPACES 64 THRU 126 AND ARE NOT BEING CONSTRUCTED AT THIS TIME.

SCALE: 1"=100'
0' 25' 50' 100' 200'

Certificate of Amendment to Bylaws of Longwater Chase Condominium Association, Inc. and the Declaration of Condominium for Longwater Chase, A Condominium is recorded in Official Records Instrument # 1999159454 of the Public Records of Sarasota County, Florida.

NOTE:

1.) BEARINGS SHOWN ARE BASED ON THE PLAT OF THE MEADOWS, UNIT 2 SUBDIVISION AS RECORDED IN PLAT BOOK 24, PAGES 23 THROUGH 23G OF THE PUBLIC RECORDS OF SARASOTA COUNTY, FLORIDA AND DO NOT REFER TO THE TRUE MERIDIAN.

2.) THE SPECIFIC PURPOSE OF THIS SURVEY IS TO IDENTIFY PROPOSED CARPORTS AND STORAGE UNITS WITHIN THE EXISTING LONGWATER CHASE COMMON AREA.

3.) LCE = LIMITED COMMON ELEMENT.

4.) NUMBERED PARKING SPACES AND CARPORTS ARE LIMITED COMMON ELEMENT (LCE).

5.) STORAGE SPACES ARE LIMITED COMMON ELEMENT (LCE).

6.) UNNUMBERED PARKING SPACES ARE COMMON ELEMENT.

WE CERTIFY THAT A SPECIFIC PURPOSE SURVEY was completed under our direction on July 21, 1999. This SPECIFIC PURPOSE SURVEY meets the minimum technical standards set forth by the Florida Board of Surveying & Mapping, pursuant to Section 472.027, Florida Statutes, and Chapter 61G17-6, Florida Administrative Code.

WILSONMILLER, INC. (LB#043)
6900 Professional Parkway East
Sarasota, Florida (941) 907-6900

BY: Robert R. Cunningham, P.S.M. No. 3924

12/09/00
Date of Signature

UNIT #	BLDG #	CARPORT #	STORAGE DESIGNATION	PARKING SLOT	UNIT #	BLDG #	CARPORT #	STORAGE DESIGNATION	PARKING SLOT	UNIT #	BLDG #	CARPORT #	STORAGE DESIGNATION	PARKING SLOT	UNIT #	BLDG #	CARPORT #	STORAGE DESIGNATION	PARKING SPACE
4501-1	A	58	L-1		4534-38	D	46	I-6		4600-75	G			104	4623-112	J	31	E-2	
4503-2	A	59	L-2		4536-39	D	50	I-2		4602-76	G			105	4625-113	J			122
4505-3	A			66	4538-40	D			85	4604-77	G			106	4628-114	J			121
4507-4	A			67	4540-41	D	47	I-5		4606-78	G	10	C-5		4629-115	J	24	D-1	
4509-5	A	54	J-1		4542-42	D	48	I-4		4608-79	G			107	4631-116	J	1	A-5	
4511-6	A			83	4544-43	D			86	4610-80	G	6	C-1		4633-117	J			123
4513-7	A			68	4546-44	D	42	I-10		4612-81	G	7	C-2		4635-118	J	4	A-2	
4515-8	A			69	4548-45	D	43	I-9		4614-82	G	9	C-4		4637-119	J			124
4517-9	A	52	J-2		4550-46	D	36	G-1		4616-83	G			108	4639-120	J	2	A-4	
4519-10	A	53	J-3		4552-47	D			87	4618-84	G	8	C-3		4641-121	J			125
4521-11	A			70	4554-48	D			88	4620-85	G			109	4643-122	J			126
4523-12	A			71	4556-49	D	44	I-8		4622-86	G	11	C-6		4506-123	K	62	M-2	
4525-13	B	37	H-1		4558-50	D	45	I-7		4624-87	G	13	C-8		4504-124	K	63	M-1	
4527-14	B			72	4560-51	D			89	4626-88	G	14	C-9		4502-125	K	60	L-3	
4529-15	B			73	4562-52	D	34	G-3		4628-89	G	15	C-10		4508-126	K	61	L-4	
4531-16	B			74	4564-53	E			90	4630-90	G	12	C-7						
4533-17	B			75	4566-54	E			91	4632-91	H	17	D-8						
4535-18	B	39	H-3		4568-55	E			93	4634-92	H	18	D-7						
4537-19	B	40	H-4		4570-56	E			92	4636-93	H	19	D-6						
4539-20	B	38	H-2		4572-57	E			94	4638-94	H			110					
4541-21	B			76	4574-58	E			95	4640-95	H	20	D-5						
4543-22	B	41	H-5		4576-59	E			96	4642-96	H	21	D-4						
4545-23	B			77	4578-60	E	35	G-2		4544-97	H			111					
4547-24	B	33	G-4		4580-61	E	27	E-6		4646-98	H	22	D-3						
4508-25	C			64	4582-62	E	28	E-5		4648-99	I			112					
4510-26	C			65	4584-63	E			97	4650-100	I			113					
4512-27	C	55	K-1		4586-64	E			98	4652-101	I	5	A-1						
4514-28	C	51	I-1		4588-65	E			99	4654-102	I			114					
4516-29	C			79	4590-66	E			100	4656-103	I	3	A-3						
4518-30	C			78	4592-67	E			101	4658-104	I			115					
4520-31	C	57	K-3		4594-68	E	16	D-9		4660-105	I			117					
4522-32	C	56	K-2		4601-69	F			102	4662-106	I			116					
4524-33	C			80	4601-70	F	29	E-4		4613-107	J	26	E-7						
4526-34	C			81	4605-71	F			103	4615-108	J	23	D-2						
4528-35	C			82	4607-72	F	32	E-1		4617-109	J			119					
4530-36	C	49	I-3		4609-73	F	25	E-8		4619-110	J			118					
4532-37	D			84	4611-74	F	30	E-3		4621-111	J			120					

NOTES:

1.) STORAGE DESIGNATION - "L-1" = THE LETTER DESIGNATION REFERS TO THE CIRCLED LETTER ADJACENT TO THE CARPORT. THE NUMBER DESIGNATION REFERS TO THE STORAGE NUMBER SHOWN IN THE DETAIL FOR STORAGE NUMBERING ON SHEET 1.

RECORDED IN OFFICIAL RECORDS
INSTRUMENT # 2001101196 1 PG
2001 JUL 17 03:53 PM
KAREN E. RUSHING
CLERK OF CIRCUIT COURT
SARASOTA COUNTY, FLORIDA
HARMSTRONG Receipt#065917

REV NO.	REVISION	DATE	DRAWN BY	EMP. NO.	CHECKED BY	EMP. NO.
A	REVISED PARKING NUMBERS/ADDED LCE FOR 64-126	2-7-00	RRC	063		

ACTIVITY	INITIALS	EMP. NO.	DATE	ACTIVITY	INITIALS	EMP. NO.	DATE
DRAWN BY:	PVR	1050	6/99	COMPUTED BY:	PVR	1050	6/99
CHECKED BY:	RRC	063	6/99	CLOSED BY:			

WilsonMiller
WilsonMiller, Inc. - FL Lic# LC-C000170
Planners Engineers Ecologists Surveyors Landscape Architects Transportation Consultants
WilsonMiller, Inc.
Naples Fort Myers Sarasota Bradenton Tampa
6900 Professional Parkway East, Suite 100 Sarasota, Florida 34240-5414 Phone 941-907-6900 Fax 941-907-6910 Web-Site www.wilsonmiller.com

DATE:	HORIZONTAL SCALE:	VERTICAL SCALE:	SEC: TWP: RGE:	FIELD BOOK:	FIELD BOOK PAGE:
6/99	1"=100'	N/A	11-36-18		

DATE:	HORIZONTAL SCALE:	VERTICAL SCALE:	SEC: TWP: RGE:	FIELD BOOK:	FIELD BOOK PAGE:
6/99	1"=100'	N/A	11-36-18		

CLIENT: **LONGWATER CHASE**
4501 Longwater Chase, Sarasota, Florida 34235

TITLE: **SPECIFIC PURPOSE SURVEY**
LONGWATER CHASE, A CONDOMINIUM
IN Section 11, Township 36 S., Range 18 E.,
SARASOTA COUNTY, FLORIDA

TASK CODE:	PROJECT NO.:	SHEET NUMBER:	DRAWING NUMBER:
MATOP	S1553-098-001	1 OF 1	S1553-098-026*