PLAT BOOK 27, PAGE 4
SHEET 1 OF 4 SHEETS

00981

THE GROVES

SEC. 23, TWP. 36·S, RGE. 18·E

SARASOTA COUNTY, FLORIDA

DESCRIPTION: COMMENCE AT THE SOUTHEAST CORNER OF SECTION 23, TOWNSHIP 36·S, RANGE 18·E; THENCE N 0°39'12"E, ALONG THE EAST LINE OF SAID SECTION 23, 482.54' FOR A P.O.B.; THENCE S 89°52'22"W AND PARALLEL WITH THE NORTH LINE OF THE SOUTH 1/2 OF THE SOUTHEAST 1/4 OF SAID SECTION 23 FOR A DISTANCE OF 741.27' TO A POINT ON A CURVE CONCAVE TO THE NORTH HAVING A RADIUS OF 1125.00', A DELTA ANGLE OF 52°35'16", AND A CHORD BEARING OF N 87°42'53"W; THENCE WESTERLY ALONG ARC OF SAID CURVE, 1032.56'; THENCE S 28°34'45"W, RADIAL TO SAID CURVE, 61.30' TO A POINT ON THE CENTERLINE TERMINUS OF SARASOTA COUNTY DRAINAGE R/W PARCEL NO. 15 (52' WIDE), RECORDED IN CHANCERY ORDER BOOK 3, PAGE 209, PUBLIC RECORDS OF SARASOTA COUNTY, FLORIDA; THENCE S 86°55'33"W, 26.00' TO THE WESTERLY LINE OF SAID DRAINAGE R/W; THENCE S 3°04'27"E ALONG SAID WESTERLY LINE OF DRAINAGE R/W A DISTANCE OF 420.07'; THENCE N 62°32'21"W, 352.66'; THENCE N 42°47'22"W, 735.00'; THENCE N 16°14'06"W, 566.00' TO A FOUND CONCRETE MONUMENT THE NORTHWEST CORNER SOUTHWEST 1/4 OF THE SOUTHEAST 1/4 OF SAID SECTION 23; THENCE N 89°52'22"E, ALONG THE NORTH LINE OF THE SOUTH 1/2 OF THE SOUTHEAST 1/4 OF SECTION 23, FOR A DISTANCE OF 2749.68' TO THE NORTHEAST CORNER OF THE SOUTHEAST 1/4 OF THE SOUTHEAST 1/4 OF SAID SECTION 23; THENCE S 0°39'12"W, ALONG THE EAST LINE OF SECTION 23, 815.00' TO THE P.O.B. ALL LYING AND BEING IN THE SOUTH 1/2 OF SECTION 23, TOWNSHIP 36·S, RANGE 18·E, SARASOTA COUNTY, FLORIDA.

CERTIFICATE OF APPROVAL OF COUNTY COMMISSIOM

STATE OF FLORIDA)
COUNTY OF SARASOTA) S.S.

IT IS HEREBY CERTIFIED THAT THIS PLAT HAS BEEN OFFICIALLY APPROVED FOR RECORD BY THE BOARD OF COUNTY COMMISSIONERS OF THE COUNTY OF SARASOTA, FLORIDA, THIS 18th DAY OF March, A.D. 1980.
APPROVED:

Douglas James
PLANNING DIRECTOR

COUNTY ENGINEER

CHAIRMAN, BOARD OF COUNTY COMMISSIONERS

COUNTY ATTORNEY

CERTIFICATE OF APPROVAL OF COUNTY CLERK

STATE OF FLORIDA)
COUNTY OF SARASOTA) S.S.

I, R.H. HACKNEY, JR., CLERK OF THE CIRCUIT COURT OF SARASOTA COUNTY, FLORIDA HEREBY CERTIFY THAT THIS PLAT HAS BEEN EXAMINED AND THAT IT COMPLIES IN FORM WITH ALL THE REQUIREMENTS OF THE STATUTES OF FLORIDA PERTAINING TO MAPS AND PLATS, AND THAT THIS PLAT HAS BEEN FILED FOR RECORDIN PLAT BOOK 27, PAGES 4-4C, PUBLIC RECORDS OF SARASOTA COUNTY, FLORIDA, THIS 19TH DAY OF MARCH, A.D. 1980.

R.H. HACKNEY, JR., CLERK OF THE CIRCUIT COURT
SARASOTA COUNTY, FLORIDA

EASEMENT NOTE

LOT LINE EASEMENTS: EASEMENTS OF 8' IN WIDTH ALONG EACH REAR AND FRONT LOT LINE AND 5' IN WIDTH ALONG EACH SIDE LOT LINE ARE HEREBY CREATED AND PROVIDED FOR THE PURPOSE OF ACCOMMODATING OVERHEAD, SURFACE AND UNDERGROUND UTILITIES AND DRAINAGE. WHERE AN AREA GREATER THAN ONE LOT IS USED AS A BUILDING SITE, THE OUTSIDE BOUNDARY OF SAID SITE SHALL BE SUBJECT TO LOT LINE EASEMENTS.

CONSENT TO DEDICATION IN O.R. BOOK 1354, PAGE 1906 PUBLIC RECORDS OF SARASOTA COUNTY, FLORIDA.

CONSENT TO DEDICATION IN O.R. BOOK 1354, PAGE 1908 PUBLIC RECORDS OF SARASOTA COUNTY, FLORIDA.

CONSENT TO DEDICATION IN O.R. BOOK 1354, PAGE 1910 PUBLIC RECORDS OF SARASOTA COUNTY, FLORIDA.

CERTIFICATE OF OWNERSHIP AND PUBLIC DEDICATION

STATE OF FLORIDA) S.S.
COUNTY OF SARASOTA)

WILLIAM D. McCUBBIN, AS TRUSTEE CERTIFIES HE IS THE OWNER OF "THE GROVES", AS SHOWN AND DESCRIBED HEREON, AND DOES HEREBY DEDICATE AND SET APART ALL THE STREETS, 50' ADDITIONAL R/W FOR HONORE AVE., THE SPECIAL UTILITY EASEMENTS, FRONT, REAR AND SIDE LOT LINE UTILITY AND DRAINAGE EASEMENTS AS SHOWN AND DESCRIBED HEREON, FOR SAID USES AND PURPOSES TO THE COUNTY OF SARASOTA FOREVER.

IN WITNESS WHEREOF, I HAVE HEREUNTO SET MY HAND AND SEAL THIS 18th DAY OF Dec., A.D. 1979.

WITNESSES:

Janis S. Babbitt

Gary J. Stange

SEAL William D. McCubbin

STATE OF FLORIDA)SS.
COUNTY OF SARASOTA)

BEFORE ME, THE UNDERSIGNED NOTARY PUBLIC, PERSONALLY APPEARED WILLIAM D. McCUBBIN AS TRUSTEE, TO ME KNOWN TO BE THE INDIVIDUAL DESCRIBED IN AND WHO EXECUTED THE FOREGOING CERTIFICATE OF DEDICATION, AND HE DULY ACKNOWLEDGED BEFORE ME THAT HE EXECUTED THE SAME.

WITNESS MY HAND AND OFFICIAL SEAL AT SARASOTA COUNTY, FLORIDA, THIS 18th DAY OF Dec., A.D. 1979.

MY COMMISSION EXPIRES: Aug. 4, 1981

Doris L. Lamb
NOTARY PUBLIC, STATE OF FLORIDA AT LARGE

SURVEYOR'S CERTIFICATE

I, THE UNDERSIGNED REGISTERED LAND SURVEYOR, HEREBY CERTIFY THAT THIS PLAT IS A TRUE REPRESENTATION OF THE LANDS DESCRIBED AND SHOWN, TO THE BEST OF MY KNOWLEDGE AND BELIEF, AND THAT PERMANENT REFERANCE MONUMENTS HAVE BEEN PLACED AS REQUIRED BY THE SARASOTA COUNTY SUBDIVISION REGULATIONS AND THE STATUTES OF THE STATE OF FLORIDA THEREUNTO APPERTAINING.

DEC. 19, 1979
DATE OF SURVEY


J.V. MOSBY
REGISTERED LAND SURVEYOR
FLORIDA CERTIFICATE NO. 858

PLAT BOOK 27 , PAGE 4A
SHEET 2 OF 4 SHEETS

THE GROVES

SEC. 23 , TWP. 36·S , RGE. 18·E

SARASOTA COUNTY , FLORIDA

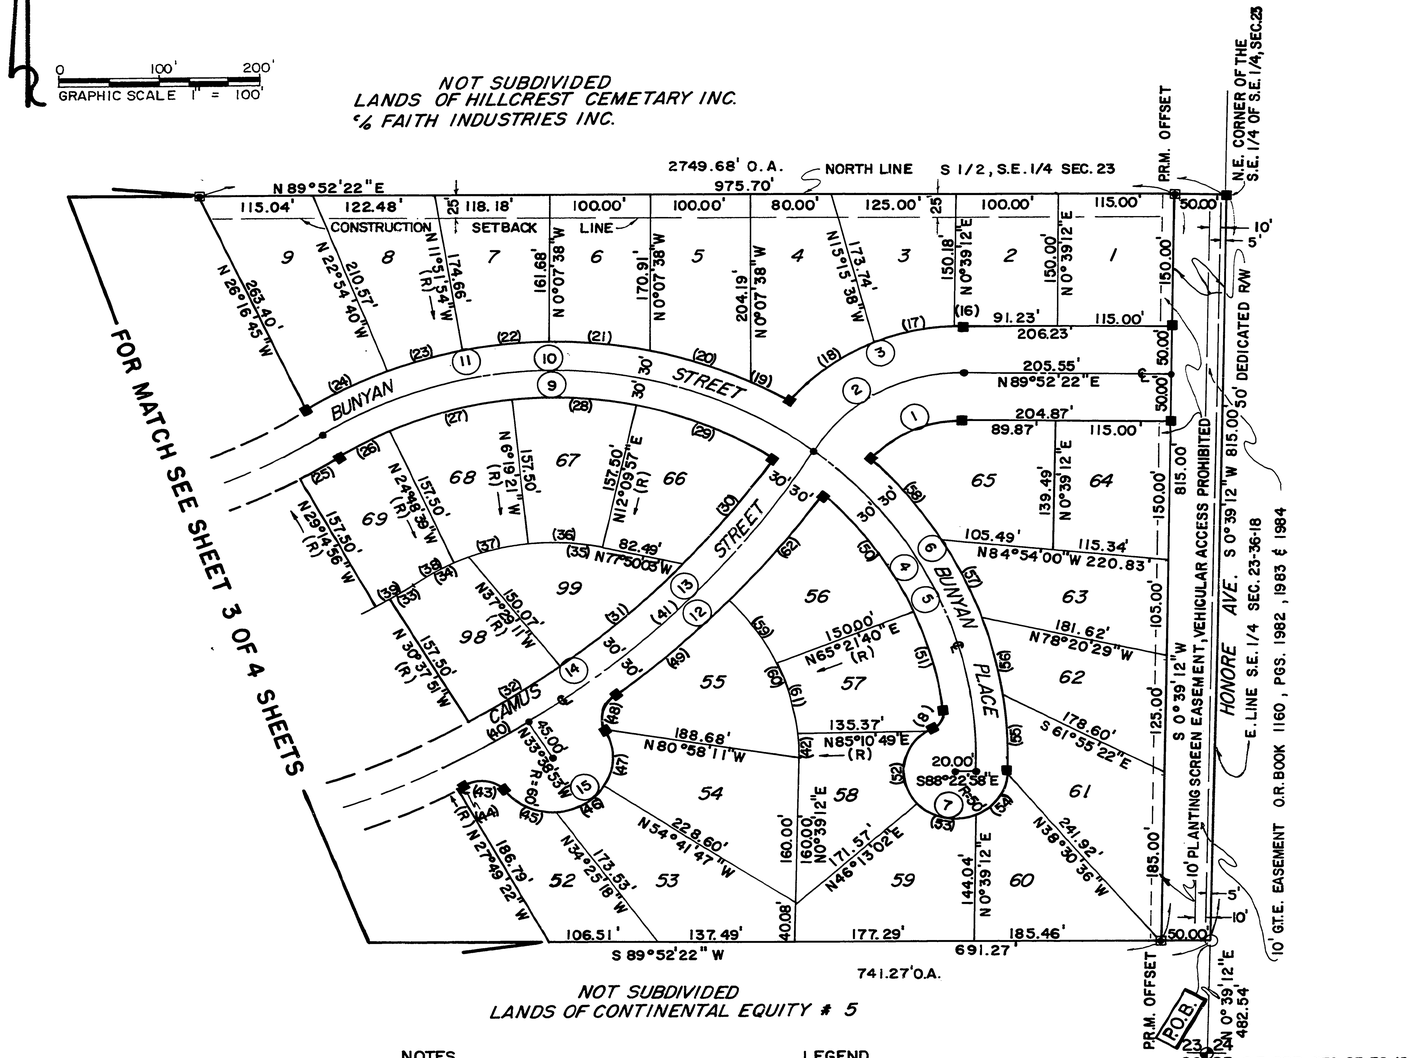

NOTES

1. BLOCK CORNER RADII AT INTERSECTING STREETS ARE 10.00' AND CORNER LOT DIMENSIONS ARE TO THE INTERSECTION OF BLOCK LINES EXTENDED UNLESS OTHERWISE SHOWN.
2. BEARINGS ARE BASED ON AN ASSUMED MERIDIAN.

RESTRICTIONS

CONSTRUCTION SETBACK LINE: THERE SHALL BE NO FILLING OR STRUCTURE SUCH AS BUILDINGS, SHEDS, FENCES OR POOLS OF ANY TYPE ON, OVER OR UNDER THE LANDS BEHIND THE CONSTRUCTION SETBACK LINE ON LOTS 1 THRU 29, 31, 32, 37, 40, 41 & 42.

LEGEND

- ◙ PERMANENT REFERENCE MONUMENTS
- • PERMANENT CONTROL POINT (℄ at P.C., P.T., P.I. & P.R.C.)
- ■ PERMANENT CONTROL POINT ("BLOCK LINE")
- (R) RADIAL LINE
- (2) PARTIAL CURVE DATA
- ③ OVERALL CURVE DATA
- O.A. OVERALL DIMENSION


CURVE DATA

NO.	RADIUS	DELTA	ARC	CHORD	CH. BEARING	TANGENT
1	119.21'	48°01'06"	99.91'	97.01'	S65°51'49"W	53.10'
2	169.21'	58°27'11"	172.63'	165.24'	S60°38'47"W	94.67'
3	219.21'	49°52'57"	190.85'	184.88'	S64°55'54"W	101.95'
4	390.00'	38°54'22"	264.82'	259.78'	S27°47'41"E	137.75'
5	420.00'	53°44'11"	393.91'	379.63'	S25°15'03"E	212.78'
6	450.00'	47°27'29"	372.74'	362.17'	S22°06'42"E	197.81'
7	50.00'	237°19'00"	207.10'	87.75'	S59°43'28"E	———
8	25.00'	67°16'32"	29.36'	27.70'	N25°17'46"E	16.63'
9	390.00'	67°32'34"	459.75'	433.59'	S89°52'35"E	260.80'
10	420.00'	71°31'44"	524.33'	490.94'	S87°53'01"E	302.52'
11	450.00'	65°01'51"	510.75'	483.77'	N88°32'03"E	286.85'
12	975.00'	17°46'48"	302.56'	301.35'	N42°21'47"E	152.51'
13	945.00'	87°09'34"	1437.55'	1302.90'	N74°59'58"E	899.27'
14	915.00'	85°25'30"	1364.22'	1241.33'	N75°32'00"E	844.71'
15	60.00'	165°35'49"	173.76'	119.10'	N56°21'08"E	486.21'
16	219.21'	2°17'34"	8.77'	8.77'	N88°43'34"E	4.39'
17	"	20°54'36"	80.00'	79.56'	N77°07'30"E	40.45'
18	"	26°40'47"	102.08'	101.15'	N53°19'49"E	51.98'
19	450.00'	6°22'48"	50.11'	50.08'	S61°48'26"E	25.08'
20	"	13°26'59"	105.63'	105.39'	N71°43'20"W	53.06'
21	"	12°48'48"	100.64'	100.43'	S84°51'13"E	50.53'
22	"	10°36'17"	83.29'	83.17'	N83°26'15"E	41.76'
23	"	10°11'09"	80.00'	79.89'	N73°02'32"E	40.11'
24	"	11°35'50"	91.08'	90.93'	N62°09'02"E	45.70'
25	600.00'	4°23'57"	46.07'	46.06'	N58°33'06"E	23.04'
26	390.00'	8°50'14"	60.15'	60.09'	N60°46'14"E	30.14'
27	"	18°29'18"	125.85'	125.30'	N74°26'00"E	63.47'
28	"	"	"	"	S87°04'42"E	"
29	"	21°43'44"	147.90'	147.02'	S66°58'11"E	74.85'
30	915.00'	9°00'48"	143.94'	143.79'	N37°39'39"E	72.12'
31	"	10°20'46"	165.22'	165.00'	N47°20'26"E	82.84'
32	"	6°51'20"	109.48'	109.42'	N55°56'29"E	54.81'
33	757.50'	3°01'02"	39.89'	39.89'	N57°51'38"E	19.95'
34	232.50'	12°43'24"	51.63'	51.52'	N62°42'49"E	25.92'
35	"	33°05'26"	134.28'	132.42'	N85°37'14"E	69.07'
36	"	18°29'18"	75.02'	74.70'	S87°04'42"E	37.84'
37	"	"	"	"	N74°26'00"E	"
38	"	8°50'14"	35.86'	35.82'	N60°46'14"E	17.97'
39	757.50'	4°23'57"	58.16'	58.15'	N58°33'06"E	29.10'
40	945.00'	24°31'08"	404.40'	401.32'	N68°36'41"E	205.34'
41	"	24°55'56"	411.22'	407.98'	N43°53'09"E	208.91'
42	240.00'	5°28'23"	22.93'	22.92'	S 2°05'00"E	11.47'
43	30.00'	77°51'58"	40.77'	37.70'	S79°36'57"E	24.24'
44	975.00'	0°43'34"	12.36'	12.36'	N61°48'46"E	6.18'
45	60.00'	51°20'19"	53.76'	51.98'	S66°21'07"E	28.84'
46	"	57°17'45"	60.00'	57.53'	N59°19'51"E	32.78'
47	"	"	"	"	N 2°02'06"E	"
48	30.00'	77°51'58"	40.77'	37.70'	N12°19'12"E	24.24'
49	975.00'	8°54'17"	151.53'	151.38'	N46°48'02"E	75.92'
50	390.00'	22°36'32"	153.89'	152.90'	S35°56'36"E	77.96'
51	"	16°17'50"	110.93'	110.56'	S16°29'25"E	55.84'
52	50.00'	99°48'24"	87.10'	76.50'	S 9°01'50"W	59.36'
53	"	68°45'18"	60.00'	56.46'	S75°15'01"E	34.21'
54	"	"	"	"	N35°59'41"E	"
55	450.00'	10°11'09"	80.00'	79.89'	S 3°28'32"E	40.10'
56	"	"	"	"	N 13°39'41"W	"
57	"	12°22'09"	97.15'	96.96'	N24°56'20"W	48.76'
58	"	14°43'02"	115.59'	115.27'	N38°28'56"W	58.11'
59	240.00	19°34'03"	81.96'	81.57	S34°25'21"E	41.38'
60	"	44°51'35"	187.91'	183.14'	N21°46'36"W	99.07'
61	"	19°49'09"	83.02'	82.60'	S14°43'45"E	41.93'
62	975.00'	8°52'31"	151.03'	150.88'	S37°54'38"E	75.67'

MOSBY ENGINEERING ASSOCIATES INC.
6601 SUPERIOR AVE., SARASOTA, FLORIDA

PLAT BOOK 27 , PAGE 48
SHEET 3 OF 4 SHEETS

THE GROVES
SEC. 23 , TWP. 36·S , RGE. 18·E
SARASOTA COUNTY , FLORIDA

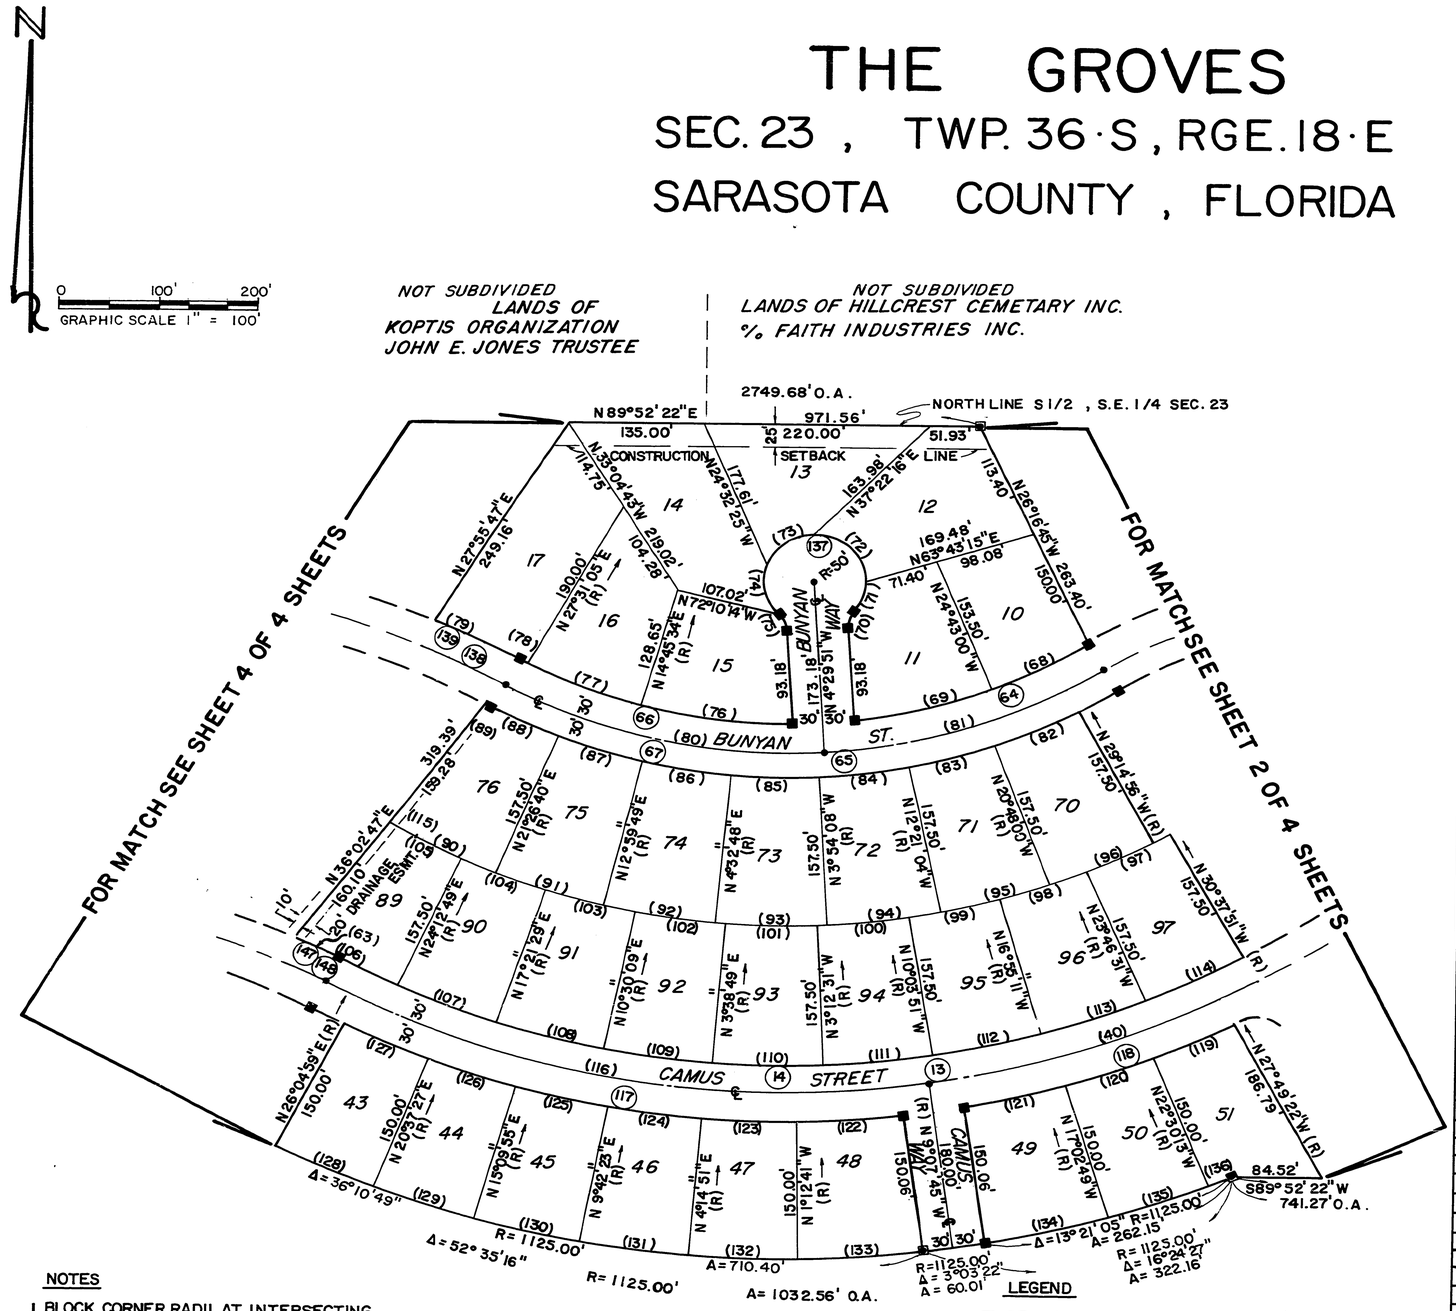

NOTES

1. BLOCK CORNER RADII AT INTERSECTING STREETS ARE 10.00' AND CORNER LOT DIMENSIONS ARE TO THE INTERSECTION OF BLOCK LINES EXTENDED UNLESS OTHERWISE SHOWN.
2. BEARINGS ARE BASED ON AN ASSUMED MERIDIAN.

RESTRICTIONS

CONSTRUCTION SETBACK LINE : THERE SHALL BE NO FILLING OR STRUCTURE SUCH AS BUILDINGS, SHEDS, FENCES OR POOLS OF ANY TYPE ON, OVER OR UNDER THE LANDS BEHIND THE CONSTRUCTION SETBACK LINE ON LOTS 1 THRU 29,31,32,37,40,41 & 42.

NOT SUBDIVIDED
LANDS OF CONTINENTAL EQUITY # 5

LEGEND

- ◙ PERMANENT REFERENCE MONUMENTS
- • PERMANENT CONTROL POINT (C of P.C.,P.T.,P.I. & P.R.C.)
- ■ PERMANENT CONTROL POINT (BLOCK LINES)
- (R) RADIAL LINE
- (2) PARTIAL CURVE DATA
- (3) OVERALL CURVE DATA
- O.A. OVERALL DIMENSIONS

CURVE DATA

NO	RADIUS	DELTA	ARC	CHORD	CH. BEARINGS	TANGENT
63	646.39'	4°09'04"	46.83'	46.82'	N 63°29'46"W	23.43'
64	540.00'	25°57'57"	244.72'	242.63'	N 69°20'06"E	124.50'
65	570.00'	62°13'38"	619.06'	589.08'	N 89°11'37"E	344.03'
66	540.00'	29°53'31"	281.72'	278.54'	S 76°22'00"E	144.15'
67	600.00'	62°13'38"	651.64'	620.08'	N 87°27'56"E	362.14'
68	540.00'	10°52'23"	102.48'	102.32'	N 61°47'18"E	51.39'
69	"	15°05'34"	142.24'	141.84'	N 74°46'17" E	71.54'
70	25.00'	42°50'00"	18.69'	18.26'	S 16°55'09"W	9.81'
71	50.00'	42°36'05"	37.18'	36.33'	S 17°02'07"W	19.49'
72	"	85°33'19"	74.66'	67.92'	S 47°02'35"E	46.26'
73	"	68°45'18"	60.00'	56.46'	N 55°48'06"E	34.21'
74	"	"	"	"	N 12°57'12"W	"
75	25.00'	42°50'00"	18.69'	18.26'	N 25°54'51"W	9.81'
76	540.00'	16°04'20"	151.48'	150.98'	S 83°16'36"E	76.24'
77	"	12°45'31"	120.25'	120.00'	S 68°51'41" E	60.37'
78	"	1°03'40"	10.00'	10.00'	S 61°57'06"E	5.00'
79	915.00'	5°45'03"	91.84'	91.80'	S 64°17'47"E	45.96'
80	570.00'	33°04'36"	329.06'	324.51'	S 77°57'33" E	169.26'
81	"	29°09'02"	290.00'	286.88'	N 70°55'38"E	148.21'
82	600.00'	8°26'56"	88.48'	88.40'	N 64°58'32"E	44.32'
83	"	"	"	"	N 73°25'28"E	"
84	"	"	"	"	N 81°52'24" E	"
85	"	"	"	"	S 89°40'40"E	"
86	"	"	"	"	S 81°13'44"E	"
87	"	"	"	"	S 72°46'48"E	"
88	"	7°08'05"	74.71'	74.67'	N 64°59'18"W	37.41'
89	885.00'	0°21'14"	5.28'	5.28'	N 61°35'53"W	2.64'
90	757.50'	7°08'05"	94.33'	94.27'	N 64°59'17"W	47.22'
91		8°26'56"	111.70'	111.60'	S 72°46'48"E	55.95'
92	"	"	"	"	S 81°13'44" E	"
93	"	"	"	"	S 89°40'40"E	"
94	"	"	"	"	N 81°52'24"E	"
95	"	"	"	"	N 73°25'28"E	"
96	"	"	"	"	N 64°58'32"E	"
97	"	6°51'20"	90.64'	90.58'	N 62°47'49" E	45.37'
98	"	"	"	"	N 69°39'09"E	"
99	"	"	"	"	N 76°30'29"E	"
100	"	"	"	"	N 83°21'49"E	"
101	"	"	"	"	S 89°46'51"E	"
102	"	"	"	"	S 82°55'31"E	"
103	"	"	"	"	S 76°04'11"E	"
104	"	"	"	"	S 69°12'51"E	"
105	"	4°21'56"	57.72'	57.70'	N 63°36'13"W	28.87'
106	915.00'	4°21'56"	69.72'	69.70'	N 63°36'13"W	34.87'
107	"	6°51'20"	109.48'	109.42'	S 69°12'51"E	54.81'
108	"	"	"	"	S 76°04'11" E	"
109	"	"	"	"	S 82°55'31"E	"
110	"	"	"	"	S 89°46'51"E	"
111	"	"	"	"	N 83°21'49"E	"
112	"	"	"	"	N 76°30'29"E	"
113	"	"	"	"	N 69°39'09" E	"
114	"	"	"	"	N 62°47'49" E	"
115	750.70'	1°59'00"	25.99'	25.98'	N 62°24'45"W	12.99'
116	945.00'	37°42'30"	621.94'	610.77'	S 80°16'30"E	322.70'
117	975.00'	35°56'00"	611.48'	601.50'	S 79°23'36"E	316.17'
118	"	17°39'23"	300.46'	299.27'	N 70°16'45"E	151.43'
119	"	5°19'09"	90.52'	90.48'	N 64°50'13"E	45.29'
120	"	5°27'24"	92.86'	92.82'	N 70°13'29"E	46.46'
121	"	6°09'16"	104.73'	104.68'	N 76°01'49"E	52.41'
122	"	"	"	"	N 85°42'41"E	"
123	"	5°27'32"	92.89'	92.86'	S 88°28'55"E	46.48'
124	"	"	"	"	S 83°01'23"E	"
125	"	"	"	"	S 77°33'51"E	"
126	"	"	"	"	S 72°06'19"E	"
127	"	"	"	"	S 66°38'47"E	"
128	1125.00'	5°27'32"	107.18'	107.14'	S 66°38'47"E	53.63'
129	"	"	"	"	S 72°06'19"E	"
130	"	"	"	"	S 77°33'51"E	"
131	"	"	"	"	S 83°01'23"E	"
132	"	"	"	"	S 88°28'55"E	"
133	"	6°23'23"	125.46'	125.40'	N 85°35'37"E	62.80'
134	"	"	"	"	N 76°08'53"E	"
135	"	5°27'24"	107.14'	107.10'	N 70°13'29" E	53.61'
136	"	1°30'18"	29.55'	29.55'	N 66°44'38"E	14.78'
137	50.00'	265°40'00"	231.84'	73.33'	N 85°30'09"E	

MOSBY ENGINEERING ASSOCIATES INC.
6601 SUPERIOR AVE., SARASOTA, FLORIDA


PLAT BOOK 27 , PAGE 4C

SHEET 4 OF 4 SHEETS

THE GROVES

SEC. 23 , TWP. 36·S , RGE. 18·E

SARASOTA COUNTY , FLORIDA

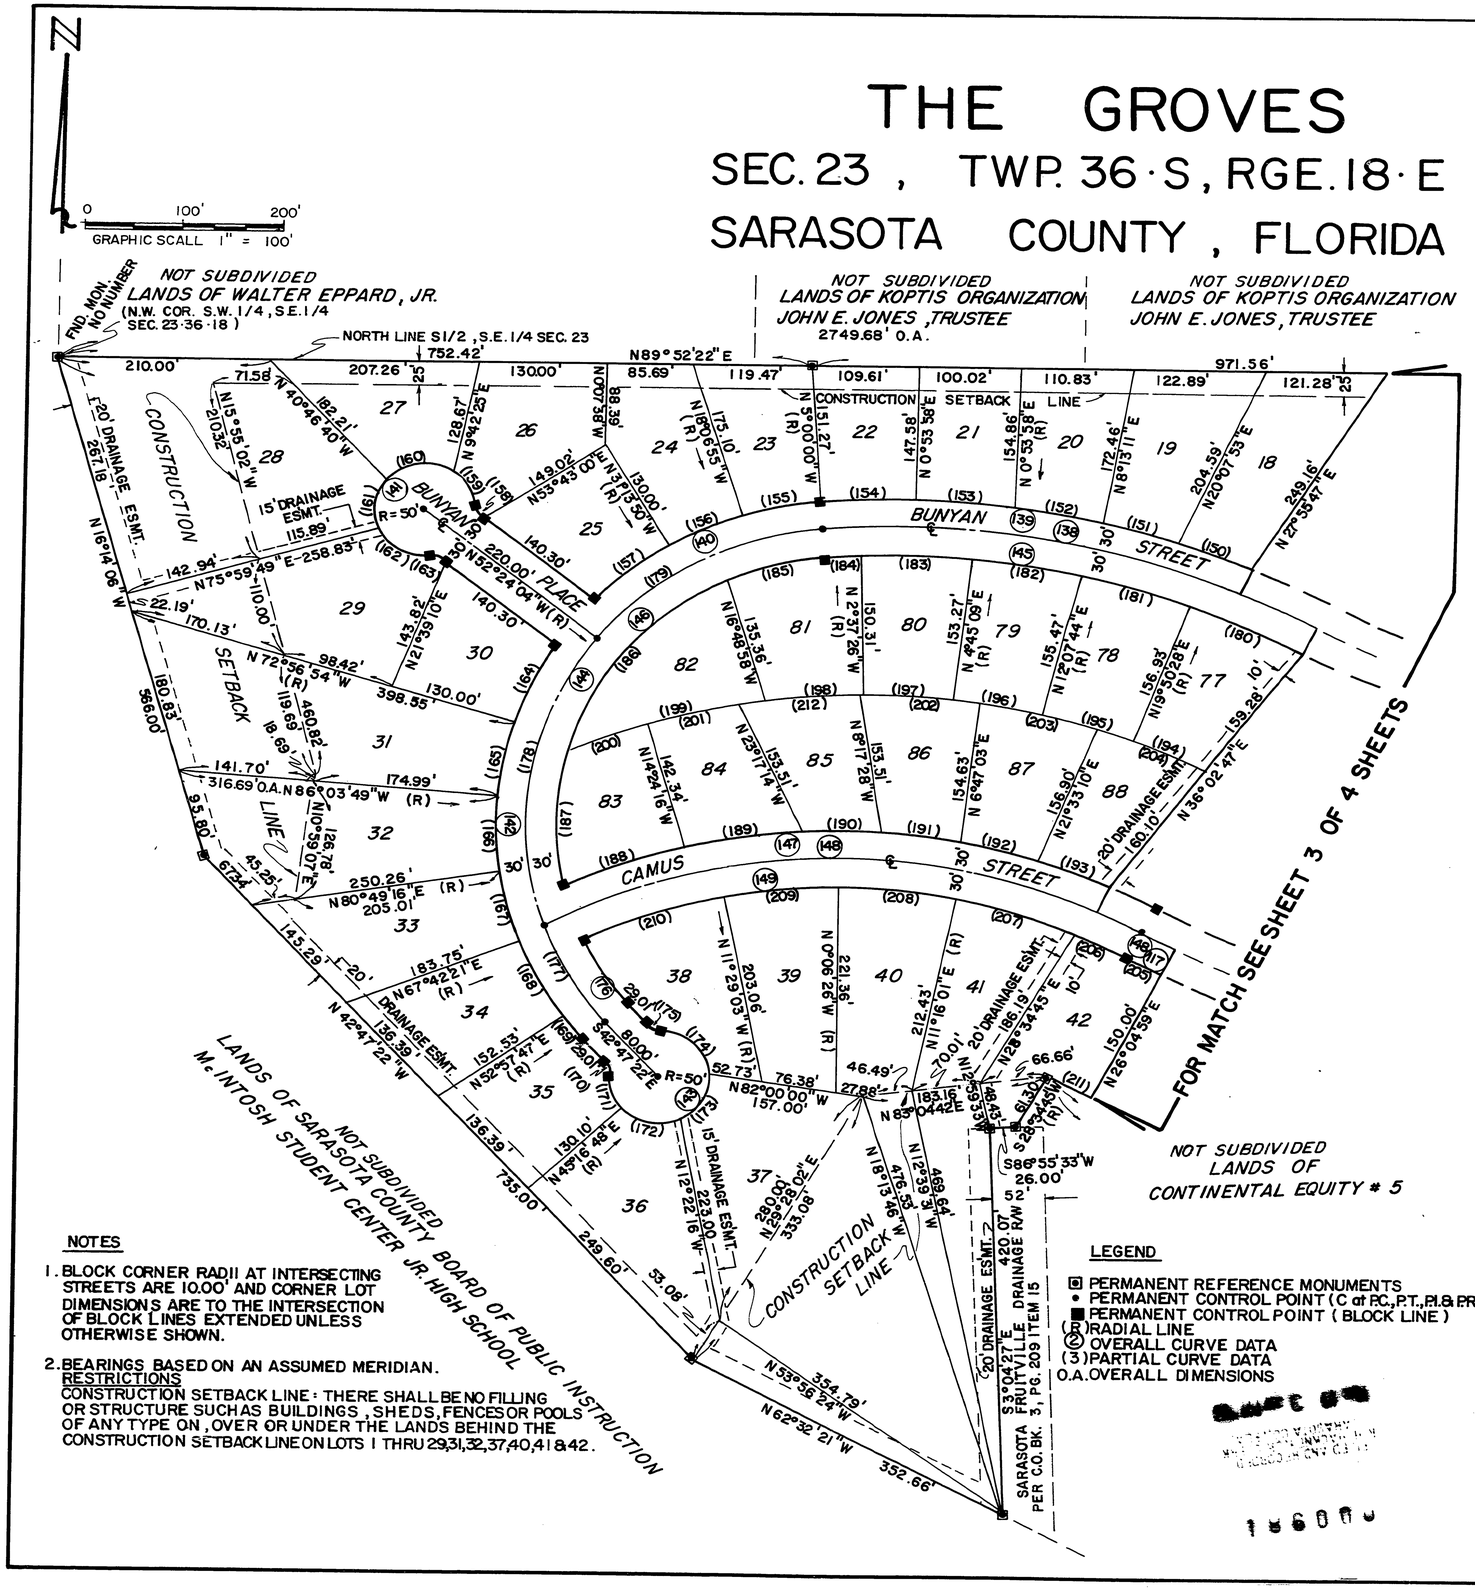

NOTES

1. BLOCK CORNER RADII AT INTERSECTING STREETS ARE 10.00' AND CORNER LOT DIMENSIONS ARE TO THE INTERSECTION OF BLOCK LINES EXTENDED UNLESS OTHERWISE SHOWN.
2. BEARINGS BASED ON AN ASSUMED MERIDIAN.

RESTRICTIONS

CONSTRUCTION SETBACK LINE: THERE SHALL BE NO FILLING OR STRUCTURE SUCH AS BUILDINGS, SHEDS, FENCES OR POOLS OF ANY TYPE ON, OVER OR UNDER THE LANDS BEHIND THE CONSTRUCTION SETBACK LINE ON LOTS 1 THRU 29, 31, 32, 37, 40, 41 & 42.

LEGEND

- ◙ PERMANENT REFERENCE MONUMENTS
- • PERMANENT CONTROL POINT (C of P.C., P.T., P.I. & P.R.C.)
- ■ PERMANENT CONTROL POINT (BLOCK LINE)
- (R) RADIAL LINE
- (C) OVERALL CURVE DATA
- (3) PARTIAL CURVE DATA
- O.A. OVERALL DIMENSIONS

CURVE DATA

NO	RADIUS	DELTA	ARC	CHORD	CH. BEARING	TANGENT
138	885.00'	33°34'45"	518.67'	511.28'	N78°12'38"W	267.02'
139	915.00'	33°34'45"	536.25'	528.61'	N78°12'38"W	276.07'
140	349.49'	42°28'36"	259.10'	253.20'	N 63°45'42"E	135.83'
141	50.00'	265°40'00"	231.84'	73.33'	N 37°35'56"E	
142	349.49'	75°27'50"	460.31'	427.75'	N 5°03'27"W	270.43'
143	50.00'	265°40'00"	231.84'	73.33'	N 47°12'38"W	
144	319.49'	127°47'22"	712.57'	573.79'	N 21°06'19"E	652.00'
145	855.00'	33°34'45"	501.09'	493.95'	N 78°12'38"W	257.97'
146	289.49'	99°41'37"	503.71'	442.53'	N 35°09'11"E	343.13'
147	646.40'	49°56'27"	563.42'	545.75'	S 88°28'01"E	301.01'
148	616.40'	57°16'51"	616.23'	590.89'	N 89°56'19"E	336.63'
149	586.40'	54°35'23"	558.70'	537.81'	S 88°42'56"E	303.00'
150	915.00'	5°00'34"	80.00'	79.97'	S 69°40'35"E	40.00'
151	"	"	"	"	S 74°41'09"E	"
152	"	5°38'08"	90.00'	89.96'	S 80°00'03"E	45.04'
153	"	6°16'28"	100.20'	100.15'	S 85°57'48"E	50.15'
154	"	5°53'58"	94.21'	94.17'	N 87°56'58"E	47.15'
155	349.49'	13°06'55"	80.00'	79.83'	N 78°26'32"E	40.18'
156	"	"	"	"	N 65°19'38"E	"
157	"	16°14'46"	99.10'	98.76'	N 50°38'47"E	49.88
158	25.00'	42°50'00"	18.69'	18.26'	S 30°59'04"E	9.81'
159	50.00'	47°49'50"	41.74'	40.54'	N 33°28'58"W	22.17'
160	"	85°00'10"	74.18'	67.56'	N 80°06'01"E	45.82'
161	"	68°45'18"	60.00'	56.46'	N 3°17'17"E	34.21'
162	"	64°04'42"	55.92'	53.05'	S 63°11'43"E	31.29'
163	25.00'	42°50'00"	18.69'	18.26'	S 73°49'04"E	9.81'
164	349.49'	15°37'22"	95.29'	95.00'	N 24°51'47"E	47.94'
165	"	13°06'55"	80.00'	79.83'	N 10°29'38"E	40.18'
166	"	"	"	"	N 2°37'16"W	"
167	"	"	"	"	N 15°44'12"W	"
168	"	14°44'34"	89.93'	89.68'	S 29°39'56"E	45.21'
169	"	5°45'09"	35.09'	35.07'	S 39°54'48"E	17.56'
170	25.00'	42°50'00"	18.69'	18.26'	N 21°22'22"W	9.81'
171	50.00'	44°45'50"	39.06'	38.08'	S 22°20'17"E	20.59'
172	"	68°45'18"	60.00'	56.46'	S 79°05'51"E	34.21'
173	"	"	"	"	N 32°08'51"E	"
174	"	85°23'34"	72.77'	66.52'	N 43°55'35"W	44.54'
175	25.00'	42°50'00"	18.69'	18.26'	N 64°12'22"W	9.81'
176	289.49'	16°09'07"	81.61'	81.34'	N 34°42'49"W	41.08'
177	319.49'	21°28'27"	119.74'	119.04'	N 32°03'08"W	60.58'
178	"	58°54'51"	328.51'	314.23'	N 8°08'30"E	180.44'
179	"	47°24'04"	264.31'	256.84'	N 61°17'58"E	140.25'
180	855.00'	8°23'03"	125.11'	125.00'	S 65°58'00"E	62.67'
181	"	7°42'44"	115.09'	115.00'	S 74°00'54"E	57.63'
182	"	7°22'35"	110.08'	110.00'	S 81°33'34"E	55.11'
183	"	"	"	"	S 88°56'08"E	"
184	"	2°22'34"	35.46'	35.46'	N 86°11'15"E	17.73'
185	289.49'	19°53'31"	100.50'	100.00'	N 75°03'15"E	50.76'
186	"	49°43'45"	251.26'	243.44'	N 40°14'37"E	134.16'
187	"	30°04'21"	151.94'	150.20'	N 0°20'33"E	77.76'
188	646.40'	11°06'30"	125.32'	125.12'	N 70°02'29"E	62.86'
189	"	10°28'05"	118.10'	117.94'	N 80°47'07"E	59.21'
190	"	7°05'28"	80.00'	80.95'	N 89°33'54"E	40.05'
191	"	"	"	79.95'	S83°17'59"E	"
192	"	"	"	"	S 76°12'31"E	"
193	"	"	"	"	S69°07'03"E	"
194	750.70'	6°08'16"	80.42'	80.38'	S 66°28'23"E	40.25'
195	"	7°10'45"	94.06'	94.00'	S 73°07'54"E	47.09'
196	"	6°53'09"	90.22'	90.16'	S 80°09'51"E	45.16'
197	"	6°54'47"	90.58'	90.52'	S 87°03'49"E	45.34'
198	"	7°38'17"	100.07'	100.00'	N85°39'40"E	50.11'
199	"	15°38'37"	204.96'	204.33'	N 74°01'13"E	103.12'
200	"	6°37'41"	86.84'	86.79'	N 69°30'44"E	43.47'
201	"	7°05'04"	92.82'	92.76'	N 76°22'07"E	46.47'
202	"	9°10'21"	120.18'	120.05'	N86°19'50"E	60.22'
203	"	9°10'12"	120.15'	120.02'	S77°09'33"E	60.20'
204	"	"	"	"	S67°59'21"E	"
205	975.00'	2°29'46"	42.48'	42.47'	S62°40'08"E	21.24'
206	586.40'	5°18'37"	54.35'	54.33'	N 64°04'32"W	27.19'
207	"	11°59'58"	122.81'	122.58'	S 72°43'51"E	61.65'
208	"	11°22'37"	116.44'	116.25'	S84°25'08"E	58.41'
209	"	"	"	"	N 84°12'15"E	"
210		14°31'34"	148.67'	148.27'	N 71°15'10"E	74.75'
211	1125.00'	2°29'46"	49.01'	49.01'	S62°40'08"E	24.51'
212	750.70'	9°10'21"	120.18'	120.05'	N 84°29'50"E	60.22'

MOSBY ENGINEERING ASSOCIATES INC.
6601 SUPERIOR AVE., SARASOTA, FLORIDA